
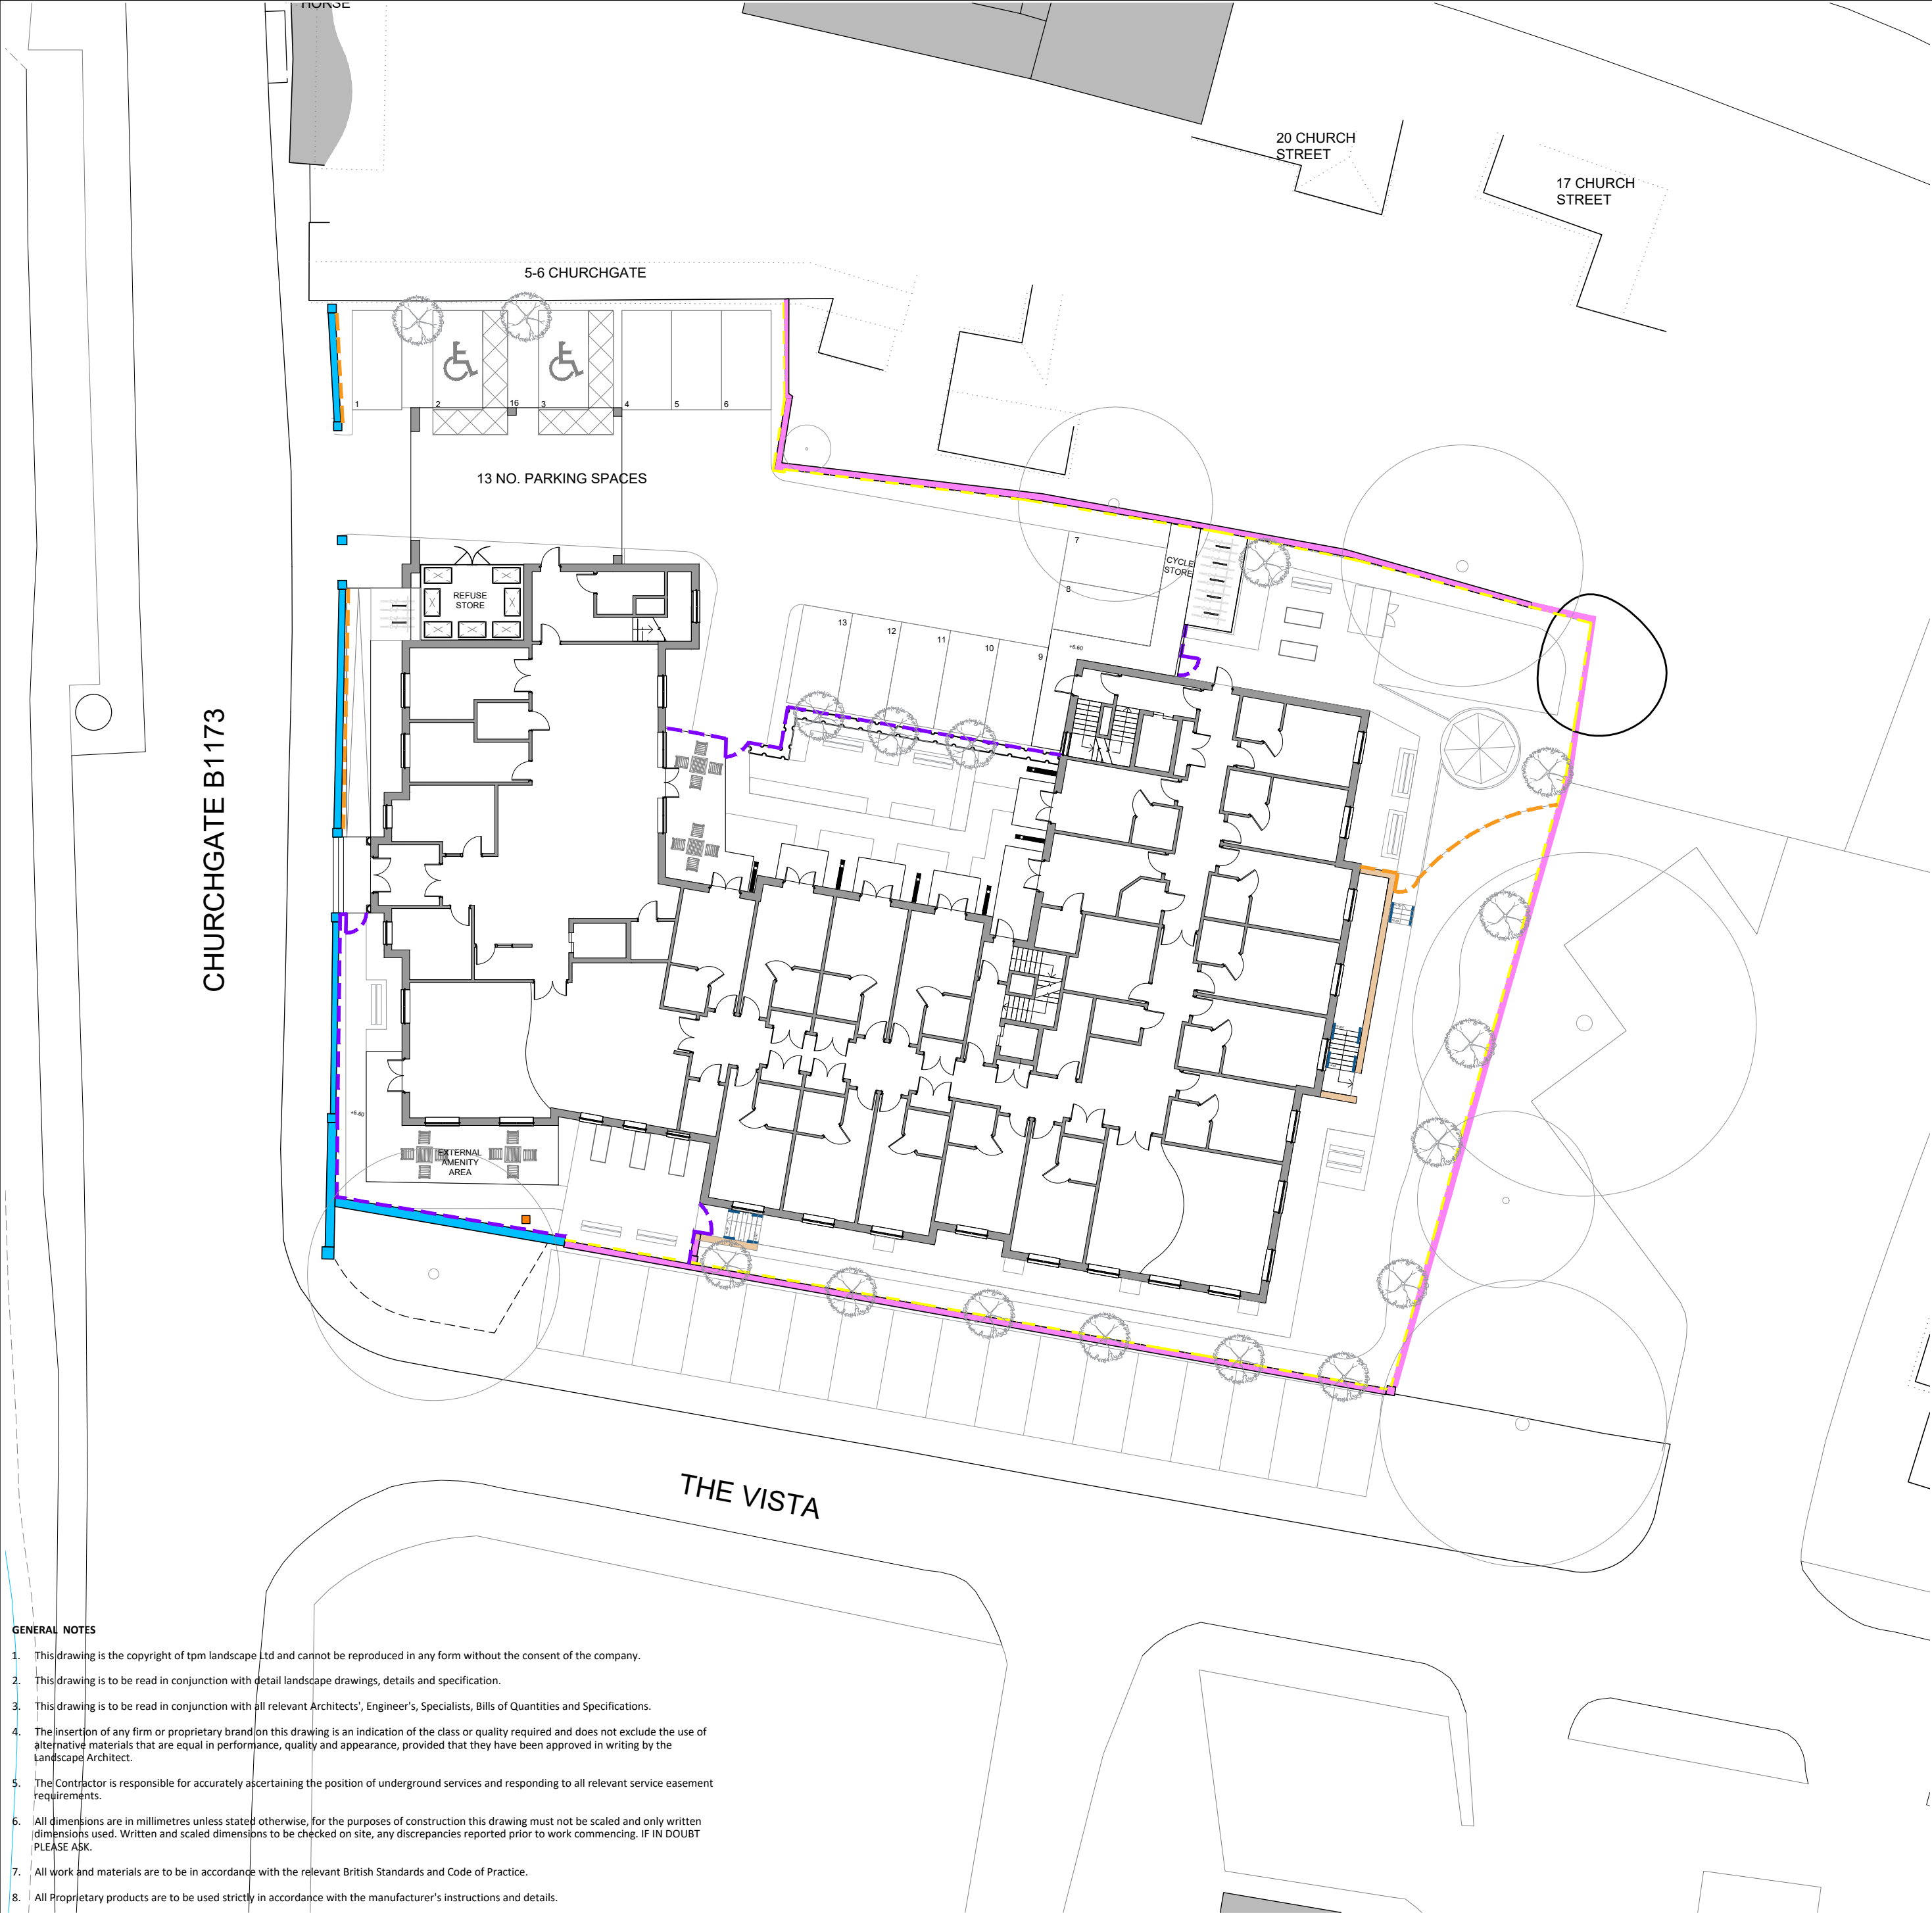
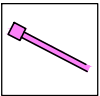
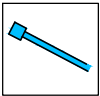
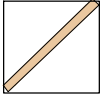
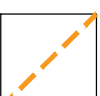
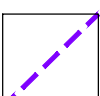


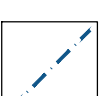

GENERAL NOTES


1. This drawing is the copyright of tpm landscape Ltd and cannot be reproduced in any form without the consent of the company.
2. This drawing is to be read in conjunction with detail landscape drawings, details and specification.
3. This drawing is to be read in conjunction with all relevant Architects', Engineer's, Specialists, Bills of Quantities and Specifications.
4. The insertion of any firm or proprietary brand on this drawing is an indication of the class or quality required and does not exclude the use of alternative materials that are equal in performance, quality and appearance, provided that they have been approved in writing by the landscape Architect.
5. The Contractor is responsible for accurately ascertaining the position of underground services and responding to all relevant service easement requirements.
6. All dimensions are in millimetres unless stated otherwise, for the purposes of construction this drawing must not be scaled and only written dimensions used. Written and scaled dimensions to be checked on site, any discrepancies reported prior to work commencing. IF IN DOUBT PLEASE ASK.
7. All work and materials are to be in accordance with the relevant British Standards and Code of Practice.
8. All Proprietary products are to be used strictly in accordance with the manufacturer's instructions and details.

BOUNDARY TREATMENT

-  Existing Retaining Brick Wall to be Retained and Repaired
-  Existing Retaining Low Brick Wall to be Retained and Repaired
-  Proposed Retaining Wall
Engineer led design
-  Proposed Railings Mounted on top of Existing Old Brick Wall
Total height not less 1800mm
-  Proposed 1.1m Railings
-  Proposed 1.8m Railings
-  Proposed 1.1m Handrail

REVISION NOTES

Rev	By	Description	Date
B	EO	Minor Amendments	13/04/23
A	EO	Updated in line with client comments	06/04/23

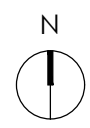Client	Crispen Holdings LTD			
Project	Proposed Care Home - Churchgate, Spalding			
Description	Boundary Treatments Plan			
Status	For Approval			
Scale @ A2	Drawn	Checked	Date	
1:250	EO	KP	13.04.2023	
Job number	Drawing number	Revision		
4220	102	B		