



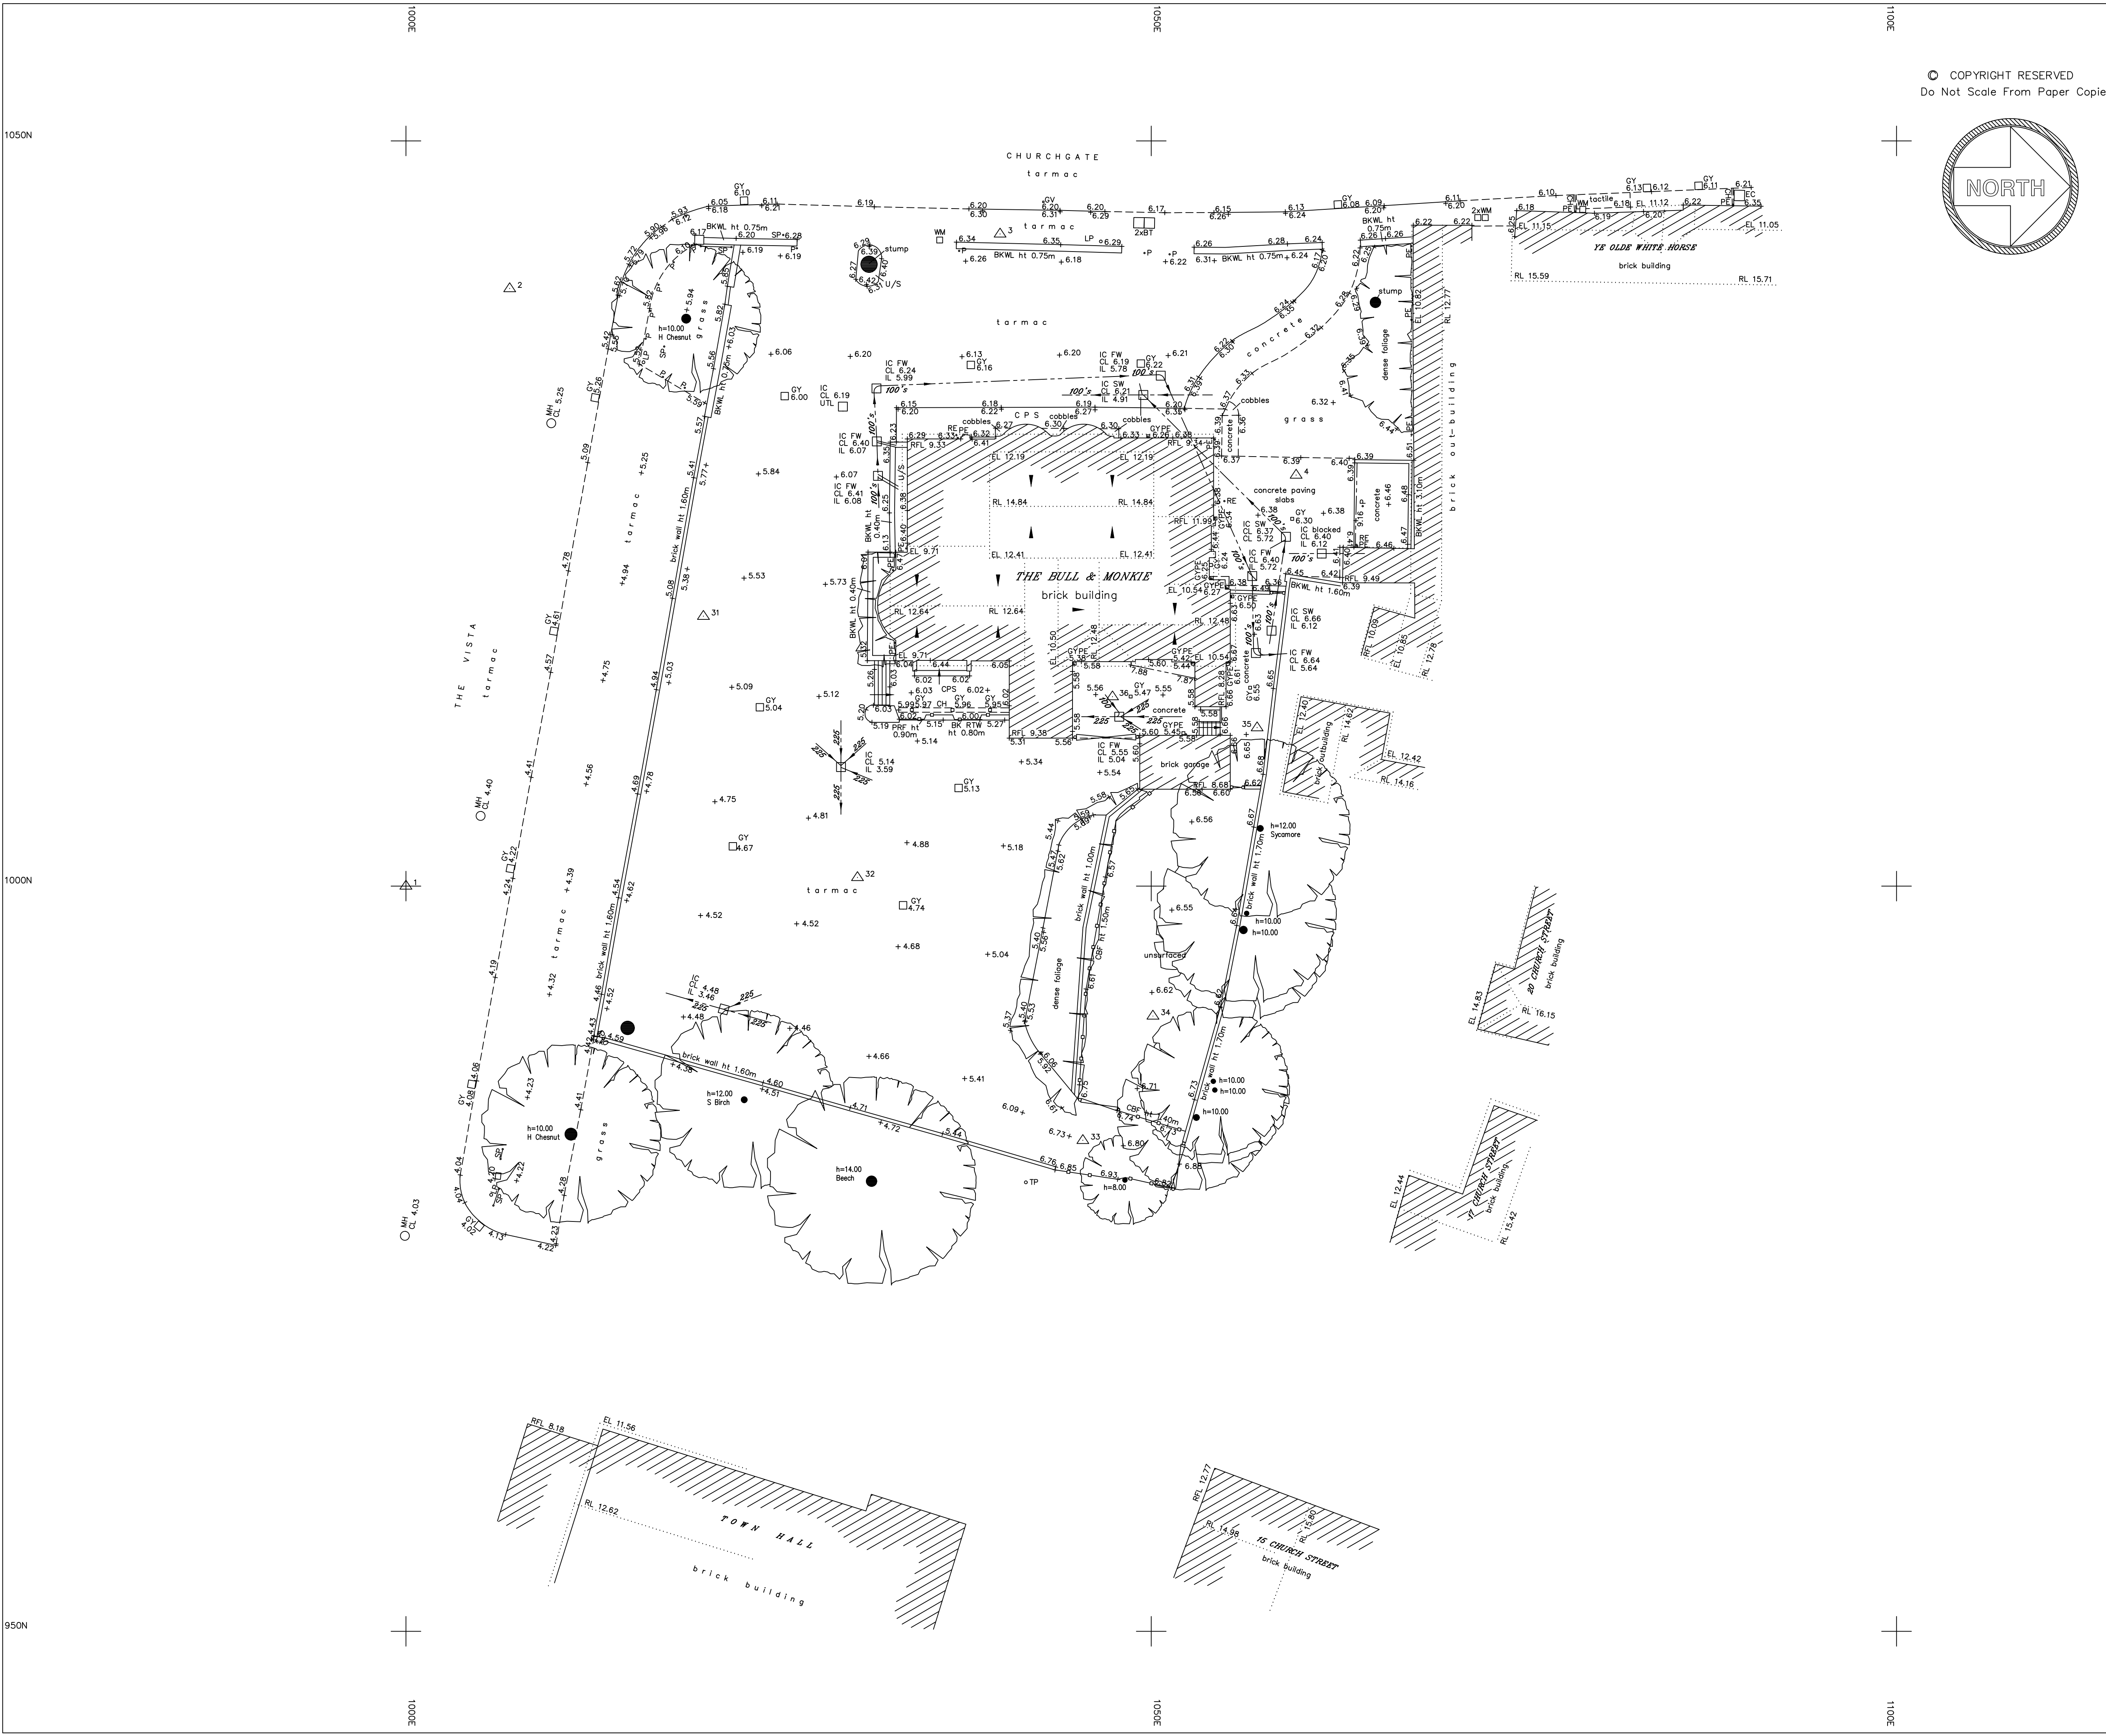

© COPYRIGHT RESERVED  
Do Not Scale From Paper Copies

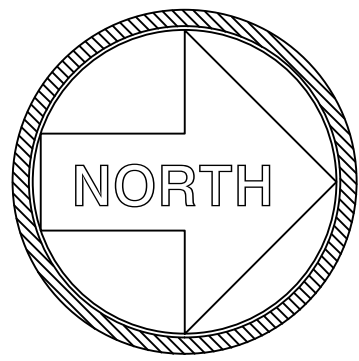

| Co-ordinate Table |          |          |       |
|-------------------|----------|----------|-------|
| Station           | Easting  | Northing | Level |
| 1                 | 1000.000 | 1000.000 | 4.448 |
| 2                 | 1006.960 | 1040.083 | 5.797 |
| 3                 | 1039.856 | 1043.747 | 6.348 |
| 4                 | 1059.720 | 1027.569 | 6.386 |
| 31                | 1019.958 | 1018.099 | 5.283 |
| 32                | 1030.292 | 1000.571 | 4.703 |
| 33                | 1045.410 | 982.932  | 6.760 |
| 34                | 1050.114 | 991.280  | 6.637 |
| 35                | 1057.102 | 1010.621 | 6.655 |
| 36                | 1047.402 | 1012.700 | 5.521 |

Every effort has been made to confirm tree species on site, yet it is advised to confirm these details with an arborist before proceeding with any design.

Every effort has been made to confirm drainage run, type and size on site, yet it is advised to check these details against statutory authority records before proceeding with any design.

| Revision | Description | Date |
|----------|-------------|------|
|----------|-------------|------|

**LEGEND**

Survey control station

Banking

Gate (single)

Gate (double)

Tree Spread and Girth shown to scale

Building

Fence

Contour 22.50

Wall

Ordnance Survey Value 15.37m

| Abbreviations          |     |                       |     |
|------------------------|-----|-----------------------|-----|
| Bollard                | BD  | Post                  | P   |
| Borehole               | BH  | Pipe                  | PE  |
| British Telecom Box    | BTB | Road Sign             | RS  |
| BT Inspection Cover    | BT  | Rodding Eye           | RE  |
| Concrete Paving Slabs  | CPS | Service Marker        | MK  |
| Cable Television Cover | CTV | Sign Post             | SP  |
| Electricity Cable Pit  | EC  | Sluice Valve          | SV  |
| Electricity Pole       | EP  | Stop Tap              | ST  |
| Earth Rod              | ER  | Stop Cock             | SC  |
| Fire Hydrant           | FH  | Telegraph Pole        | TP  |
| Flag Staff             | FS  | Telephone Call Box    | TCB |
| Gas Valve              | GV  | Traffic Light         | TL  |
| Gate Post              | GP  | Unsurfaced            | U/S |
| Gully                  | GY  | Vent Pipe             | VP  |
| Inspection Cover       | IC  | Water Meter           | WM  |
| Kerb Outlet            | KO  | Eaves Level           | EL  |
| Lamp Post              | LP  | Ridge Level           | RL  |
| Manhole                | MH  | Roof Level            | RFL |
| Marker Post            | MK  | Soffit Level          | SFL |
| Parking Meter          | PM  | Threshold Level       | THL |
| Retaining Wall         | RTW | Cover Level           | CL  |
| Barbed Wire Fence      | BWF | Invert Level          | IL  |
| Close Boarded Fence    | CBF | No Visible Connection | NVC |
| Chainlink Fence        | CLF | Unable to Lift        | UTL |
| Chestnut Paling Fence  | CPF |                       |     |
| Post and Chain Fence   | PCF |                       |     |
| Post and Rail Fence    | PRF |                       |     |
| Post and Wire Fence    | PWF |                       |     |

**terrain**

Land and Architectural Surveys

Terrain Surveys Ltd  
Bridge Chambers  
28c High Street  
Walsby  
Herts  
AL6 9EQ  
Tel 01438 841300  
Fax 01438 841301  
enquiries@terrainsurveys.co.uk  
www.terrainsurveys.co.uk

Client

RDT DESIGN

Project  
**THE BULL & MONKIE PUBLIC HOUSE SPALDING**

Title  
**TOPOGRAPHICAL SURVEY**

Drawn by  
**PG**

Checked by  
**CDW**

Scale  
**1:200**

Date  
**SEP 08**

Drawing Number  
**TS08-191P\1**

Sheet  
**1** of **1**

All levels related to OSBM located on the east face boundary between no's 11 & 15 Church Street.

Value 6.54m