


DO NOT SCALE THIS DRAWING. THE CONTRACTOR IS DEEMED TO HAVE CHECKED ALL DIMENSIONS ON SITE AND REPORT ANY DISCREPANCIES TO OGLESBY & LIMB LTD. THE CONTENTS OF THIS DRAWING ARE COVERED BY COPYRIGHT AND REMAIN THE PROPERTY OF OGLESBY & LIMB LTD. WRITTEN APPROVAL MUST BE OBTAINED FROM OGLESBY & LIMB LTD PRIOR TO DUPLICATION OR REPRODUCTION OF THIS DRAWING OR ITS CONTENTS. ANY DIMENSIONS NOT SHOWN ARE TO BE CHECKED AND AGREED WITH OGLESBY & LIMB LTD.

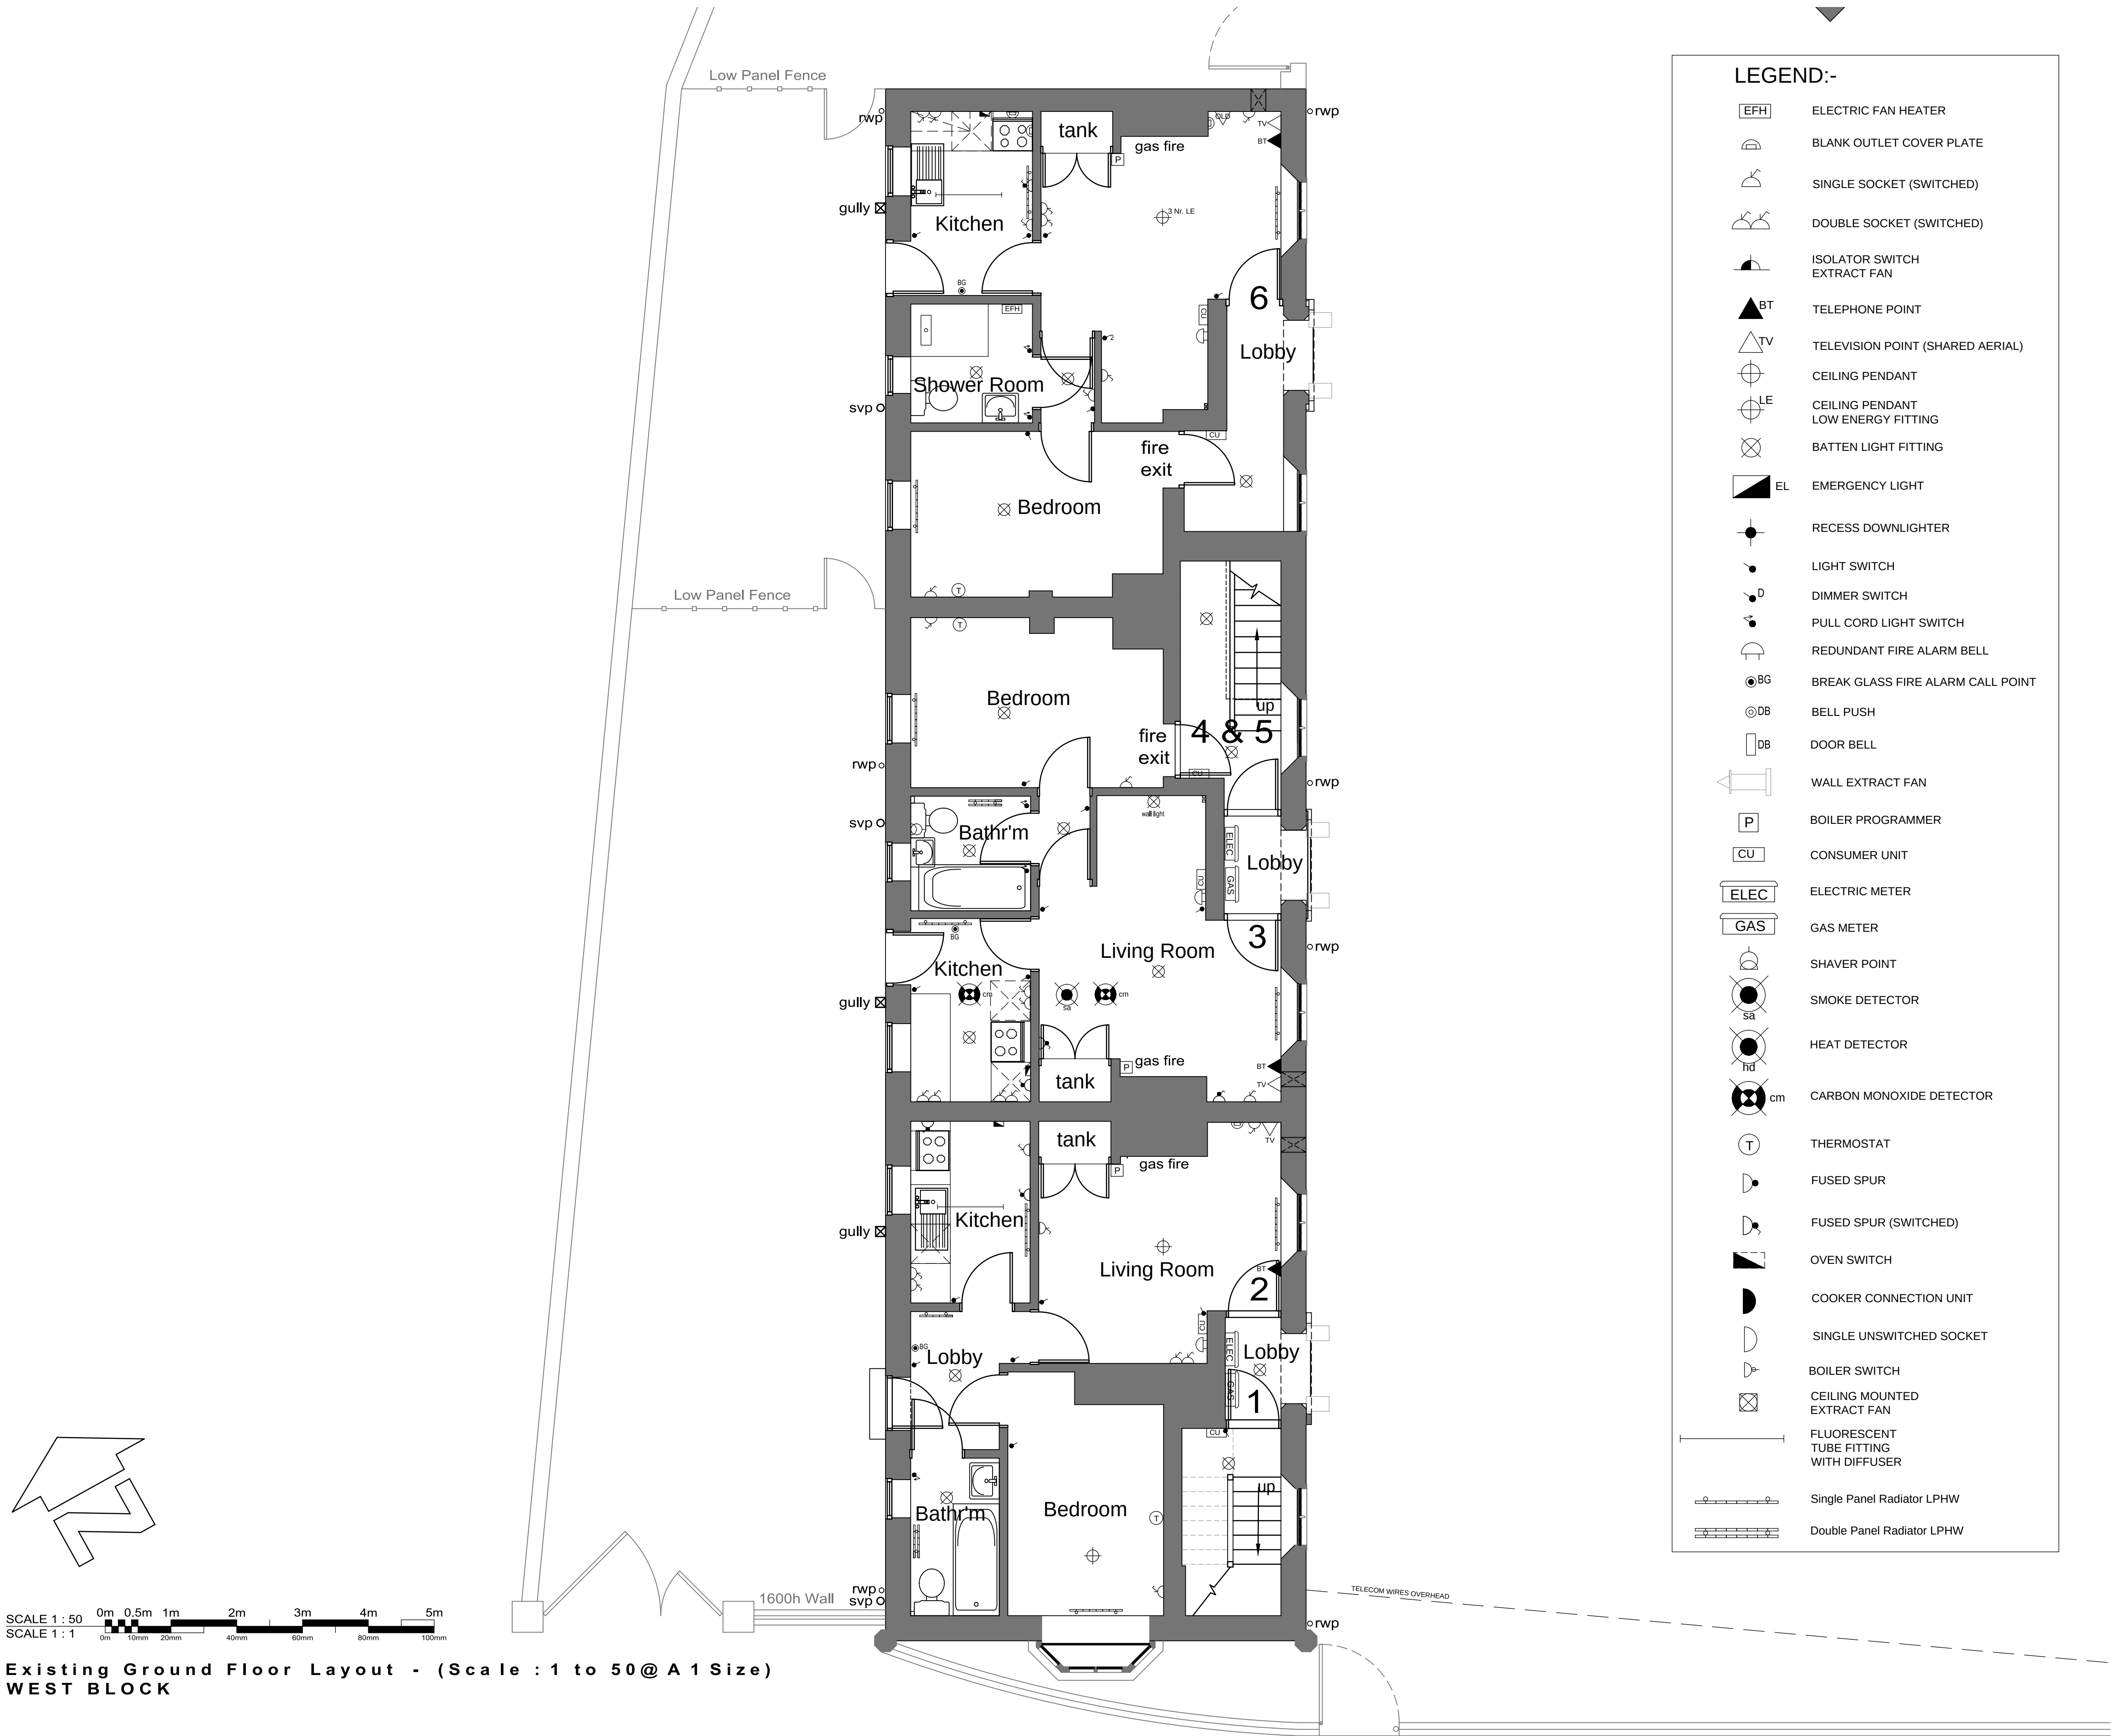

LEGEND:-

- [EFH] ELECTRIC FAN HEATER
- [Symbol] BLANK OUTLET COVER PLATE
- [Symbol] SINGLE SOCKET (SWITCHED)
- [Symbol] DOUBLE SOCKET (SWITCHED)
- [Symbol] ISOLATOR SWITCH EXTRACT FAN
- [BT] TELEPHONE POINT
- [TV] TELEVISION POINT (SHARED AERIAL)
- [Symbol] CEILING PENDANT
- [LE] CEILING PENDANT LOW ENERGY FITTING
- [Symbol] BATTEN LIGHT FITTING
- [EL] EMERGENCY LIGHT
- [Symbol] RECESS DOWNLIGHTER
- [Symbol] LIGHT SWITCH
- [D] DIMMER SWITCH
- [Symbol] PULL CORD LIGHT SWITCH
- [Symbol] REDUNDANT FIRE ALARM BELL
- [BG] BREAK GLASS FIRE ALARM CALL POINT
- [DB] BELL PUSH
- [DB] DOOR BELL
- [Symbol] WALL EXTRACT FAN
- [P] BOILER PROGRAMMER
- [CU] CONSUMER UNIT
- [ELEC] ELECTRIC METER
- [GAS] GAS METER
- [Symbol] SHAVER POINT
- [SA] SMOKE DETECTOR
- [hd] HEAT DETECTOR
- [cm] CARBON MONOXIDE DETECTOR
- [T] THERMOSTAT
- [Symbol] FUSED SPUR
- [Symbol] FUSED SPUR (SWITCHED)
- [Symbol] OVEN SWITCH
- [Symbol] COOKER CONNECTION UNIT
- [Symbol] SINGLE UNSWITCHED SOCKET
- [Symbol] BOILER SWITCH
- [Symbol] CEILING MOUNTED EXTRACT FAN
- [Symbol] FLUORESCENT TUBE FITTING WITH DIFFUSER
- [Symbol] Single Panel Radiator LPHW
- [Symbol] Double Panel Radiator LPHW

A	Mar'2015	Surveyed M and E Added	CLS
Ref.	Date	Description	Initial

Oglesby & Limb Ltd
Chartered Architects

Suites 4 & 5, Market Chambers
12 Market Place, Spalding, Lincs
PE11 1SL

Tel: 01775 761196
e-mail: design@a-l-ltd.co.uk

O&L

Client:
South Holland District Council

Project:
**Proposed Alterations To,
The Square
Church Street,
Spalding**

Drawing Title:
**West Block Ground Floor As Existing
GENERAL ISSUE**

Date:	Jan 2015	Scale:	1 to 50 @ A1
Drawn by:	CLS	Checked by:	AJO

Drawing Number:	Rev:
A1103 - 04	A