



DO NOT SCALE THIS DRAWING. THE CONTRACTOR IS DEEMED TO HAVE CHECKED ALL DIMENSIONS ON SITE AND REPORT ANY DISCREPANCIES TO OGLESBY & LIMB LTD. THE CONTENTS OF THIS DRAWING ARE COVERED BY COPYRIGHT AND REMAIN THE PROPERTY OF OGLESBY & LIMB LTD. WRITTEN APPROVAL MUST BE OBTAINED FROM OGLESBY & LIMB LTD PRIOR TO DUPLICATION OR REPRODUCTION OF THIS DRAWING OR ITS CONTENTS. ANY DIMENSIONS NOT SHOWN ARE TO BE CHECKED AND AGREED WITH OGLESBY & LIMB LTD.

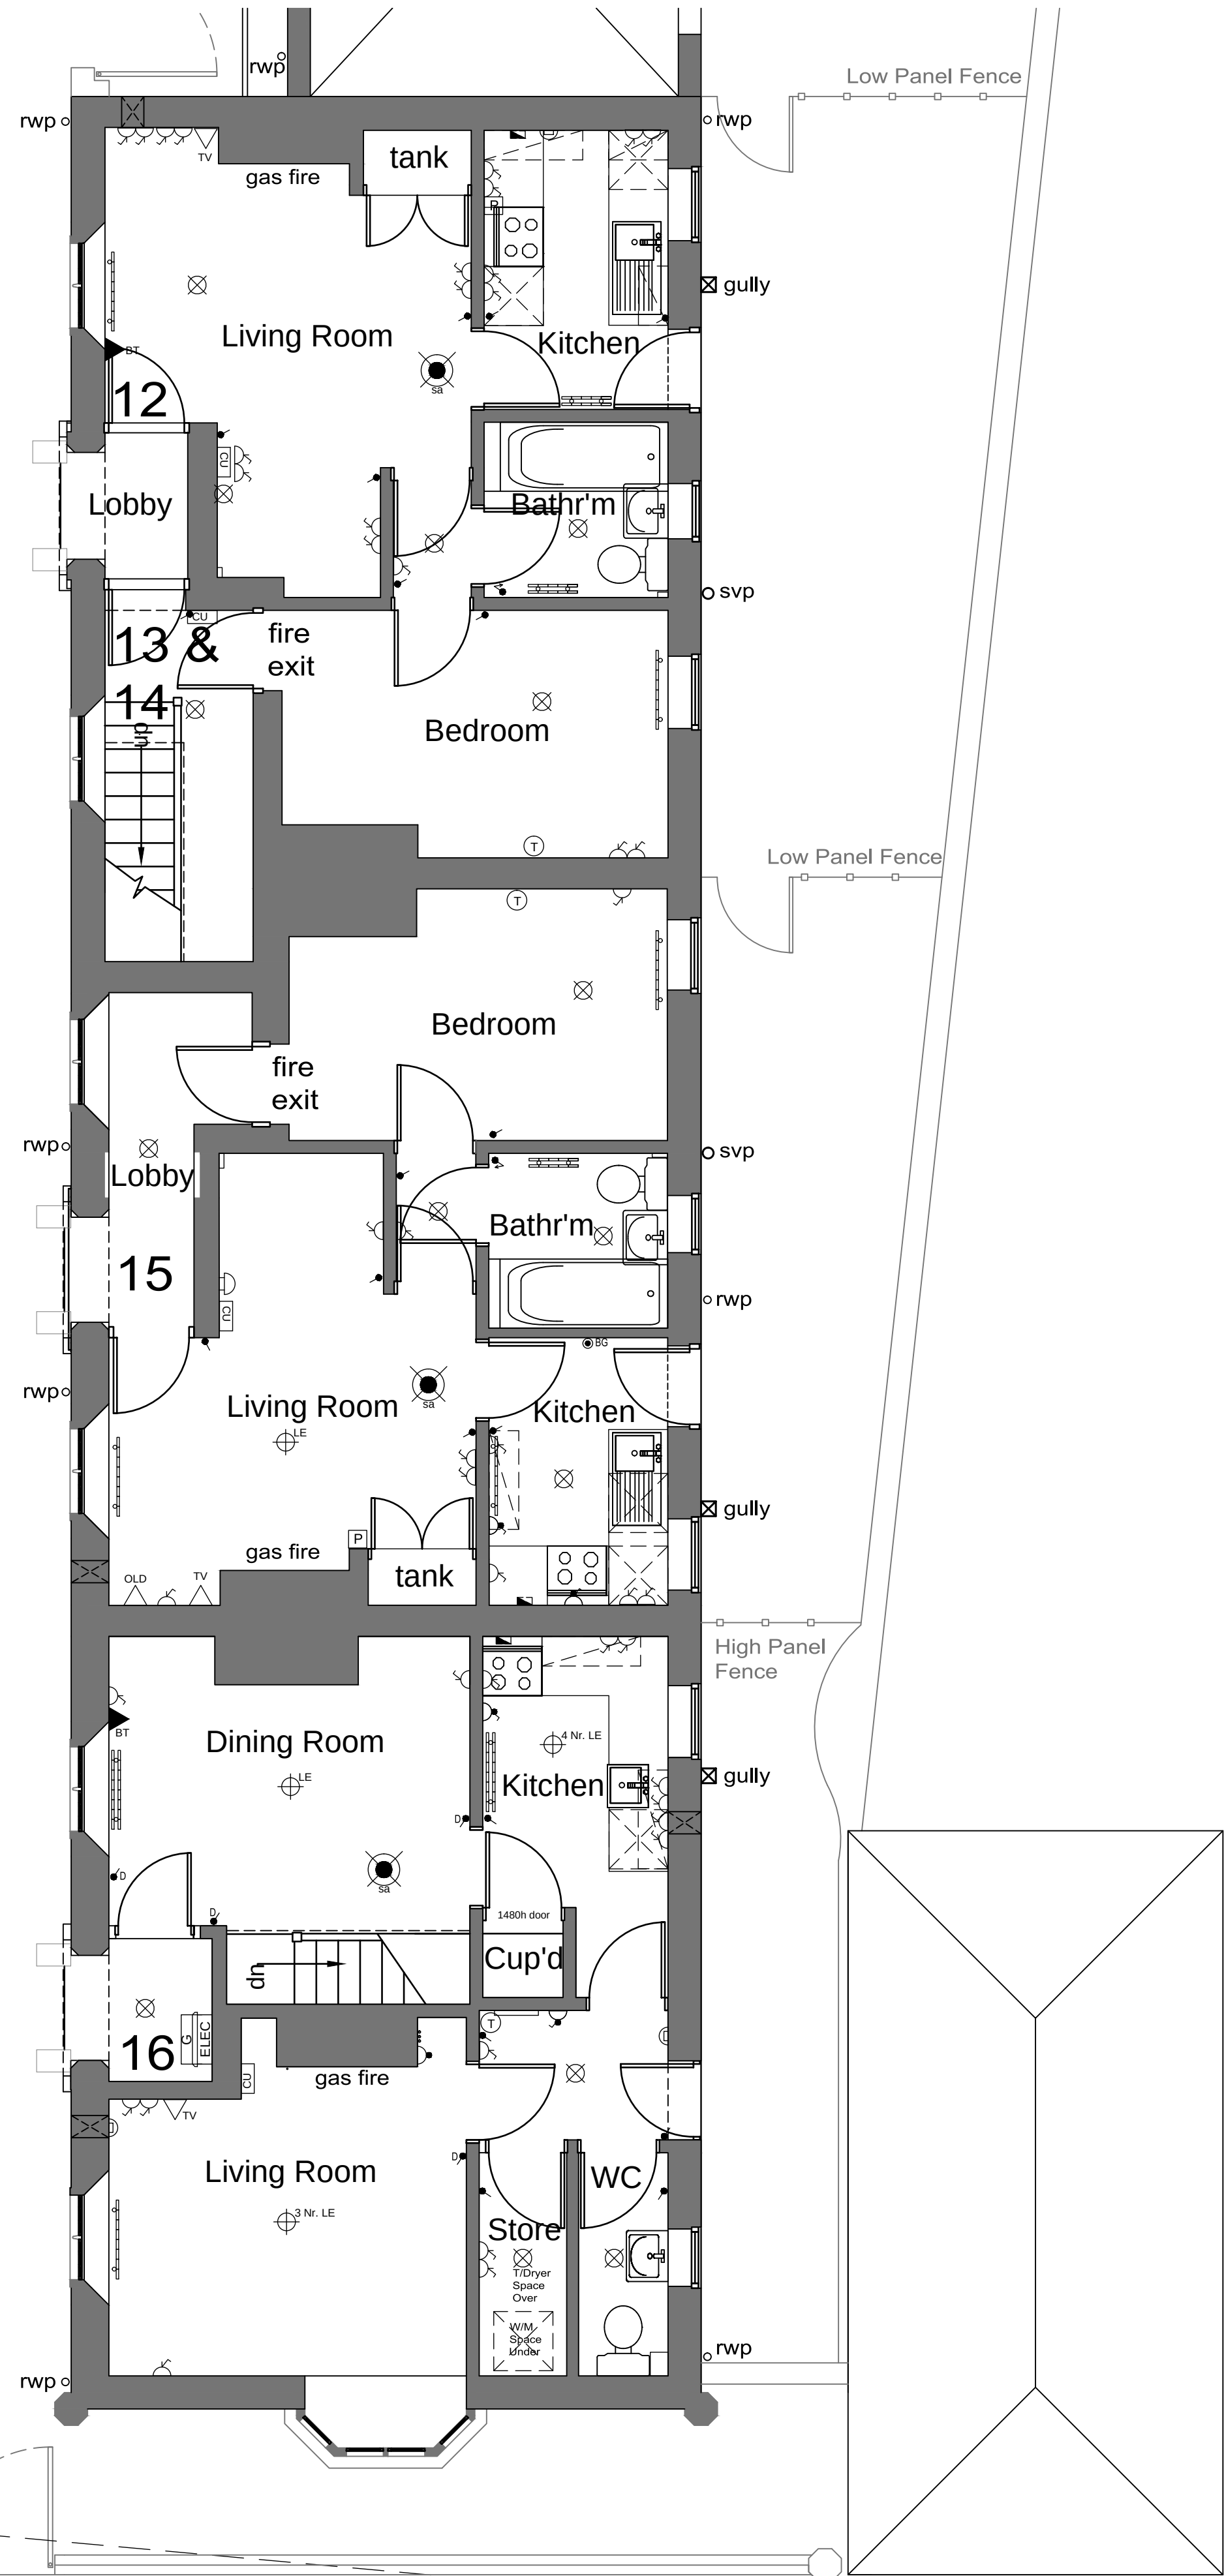

LEGEND:-

- ELECTRIC FAN HEATER
- BLANK OUTLET COVER PLATE
- SINGLE SOCKET (SWITCHED)
- DOUBLE SOCKET (SWITCHED)
- ISOLATOR SWITCH EXTRACT FAN
- TELEPHONE POINT
- TELEVISION POINT (SHARED AERIAL)
- CEILING PENDANT
- CEILING PENDANT LOW ENERGY FITTING
- BATTEN LIGHT FITTING
- EMERGENCY LIGHT
- RECESS DOWNLIGHTER
- LIGHT SWITCH
- DIMMER SWITCH
- PULL CORD LIGHT SWITCH
- REDUNDANT FIRE ALARM BELL
- BREAK GLASS FIRE ALARM CALL POINT
- BELL PUSH
- DOOR BELL
- WALL EXTRACT FAN
- BOILER PROGRAMMER
- CONSUMER UNIT
- ELECTRIC METER
- GAS METER
- SHAVER POINT
- SMOKE DETECTOR
- HEAT DETECTOR
- CARBON MONOXIDE DETECTOR
- THERMOSTAT
- FUSED SPUR
- FUSED SPUR (SWITCHED)
- OVEN SWITCH
- COOKER CONNECTION UNIT
- SINGLE UNSWITCHED SOCKET
- BOILER SWITCH
- CEILING MOUNTED EXTRACT FAN
- FLUORESCENT TUBE FITTING WITH DIFFUSER
- Single Panel Radiator LPHW
- Double Panel Radiator LPHW

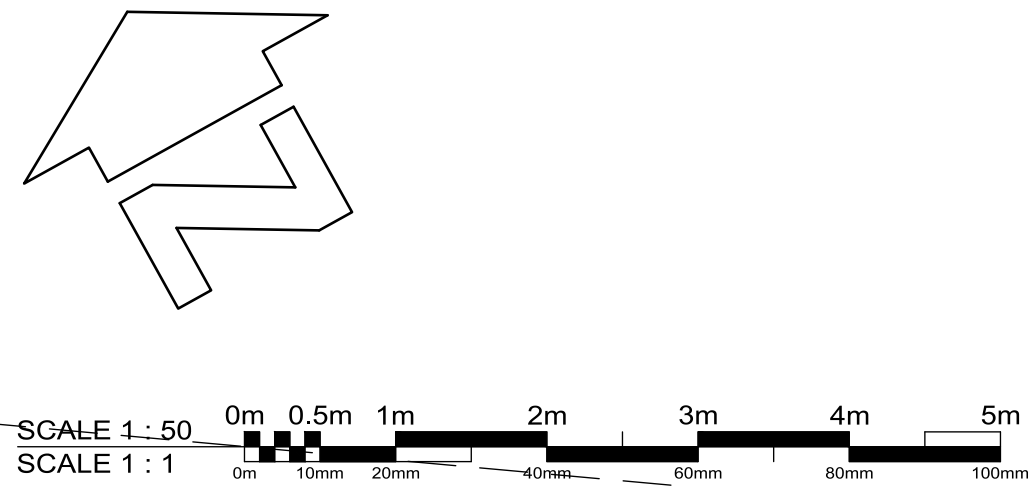

Existing First Floor Layout - (Scale : 1 to 50 @ A1 Size)  
EAST BLOCK

|      |          |                        |         |
|------|----------|------------------------|---------|
| A    | Mar'2015 | Surveyed M and E Added | CLS     |
| Ref. | Date     | Description            | Initial |

Oglesby & Limb Ltd  
Chartered Architects  
Suites 4 & 5, Market Chambers  
12 Market Place, Spalding, Lincs  
PE11 1SL  
Tel: 01775 761196  
e-mail: design@o-l-ltd.co.uk

O&L

Client:  
**South Holland District Council**

Project:  
**Proposed Alterations To,  
The Square  
Church Street,  
Spalding**

Drawing Title:  
**East Block First Floor As Existing  
GENERAL ISSUE**

|           |                 |             |                     |
|-----------|-----------------|-------------|---------------------|
| Date:     | <b>Jan 2015</b> | Scale:      | <b>1 to 50 @ A1</b> |
| Drawn by: | <b>CLS</b>      | Checked by: | <b>AJO</b>          |

|                   |          |
|-------------------|----------|
| Drawing Number:   | Rev:     |
| <b>A1103 - 09</b> | <b>A</b> |