


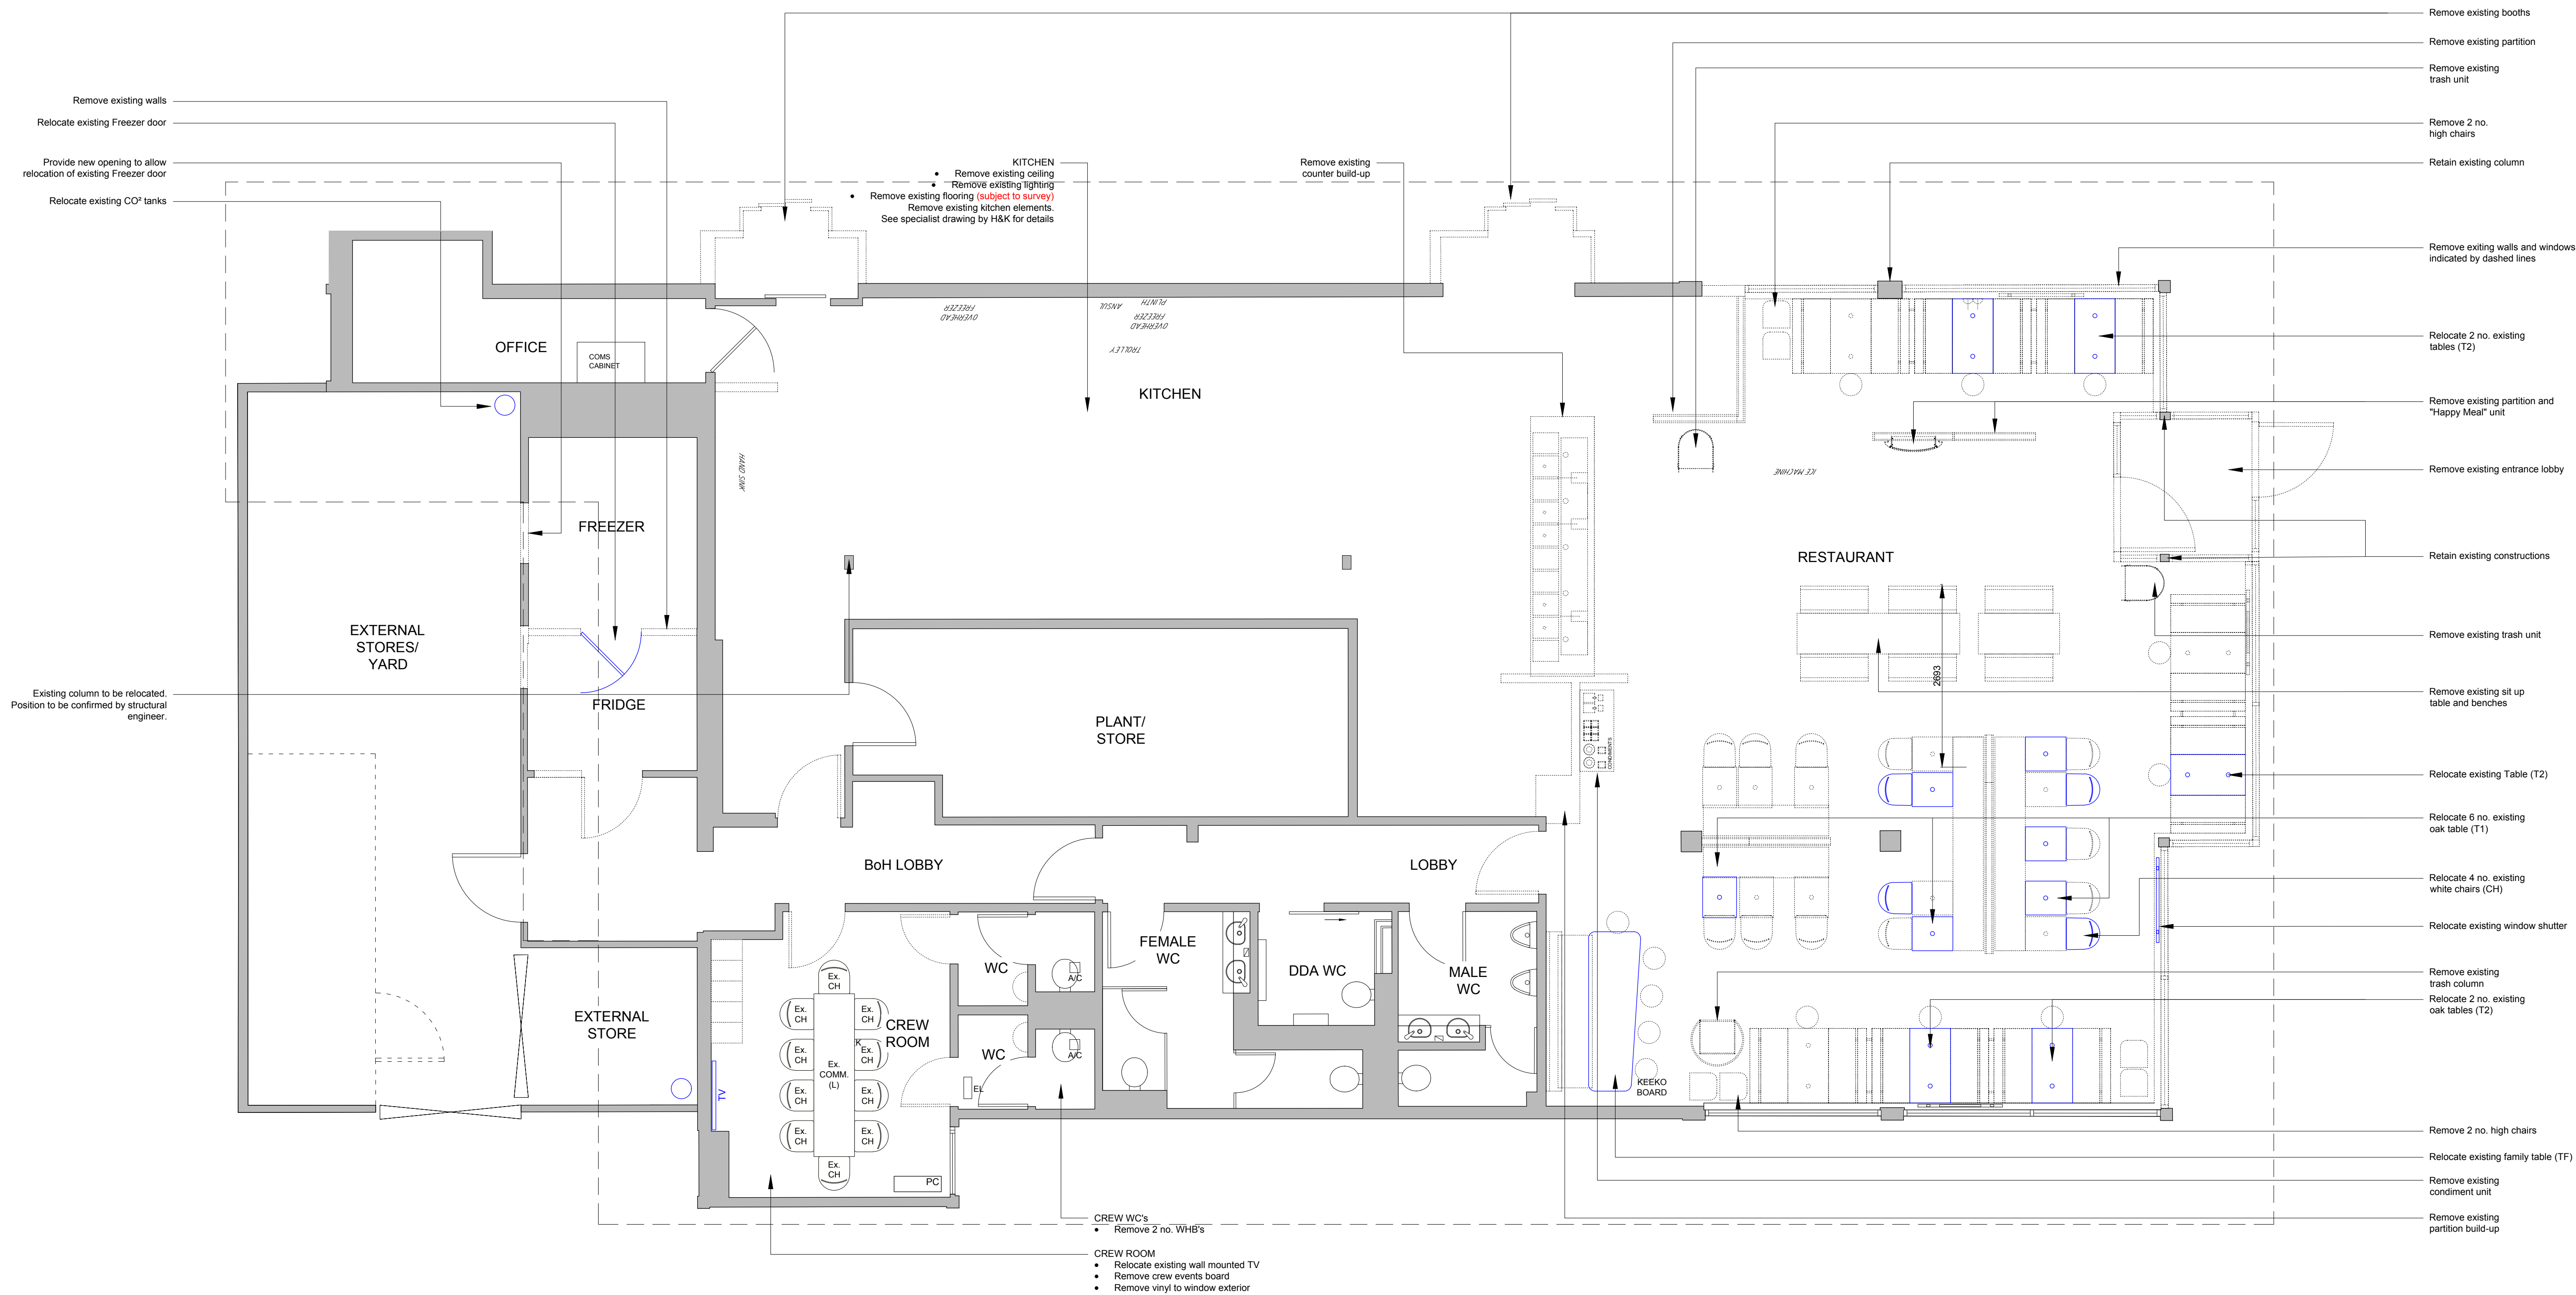

01 | EXISTING GENERAL ARRANGEMENT PLAN
1:50

DESIGN FREEZE

GENERAL KEY - DEMOLITION

..... DEMOLITION
..... DEMOLITION (RETAIN TO RELOCATE)

Note: This drawing is the property of Four-by-Two Consultants Limited. Copyright is reserved by them and the drawing is issued on the condition that it is not copied, reproduced or disclosed to any unauthorised person, wholly or in part, without the written consent of Four-by-Two Consultants Limited. Four-by-Two Consultants Limited will not accept responsibility for errors made by others in scaling from this drawing. All construction information should be taken from figured dimensions only.

Revision	Date
A	29/06/16
- Existing comms unit added to office. - Existing cupboard added to crew room - Wall nib to kitchen to be removed. - Doors to kitchen, fridge, freezer and crew room and toilets to be removed. - Shed walls to back of building to be removed.	
B	05.07.16
- Existing HMC unit to be removed - Existing column to kitchen to be relocated.	
Design Working Group approved.	05.07.2016
C	29.07.2016
- STAGE 2 ISSUE	



Four-by-Two Consultants Limited
28 Cowper Street London EC2A 4AS
T: UK (0)20 7253 9898
E: info@four-by-two.com
www.four-by-two.com

Client
MCDONALD'S RESTAURANT LTD
Project
Holbeach Road
Spalding
Lincolnshire, PE12 6JP
Store no.
0940

Existing concept
PSG
New concept
ART OF FOOD GREEN
Drawing title
EXISTING GENERAL ARRANGEMENT PLAN

Drawing stage
STAGE 2

Date 03.03.16	Drawing number 16023_0940_45	Rev C
------------------	--	-----------------

Scale 1:50@A0	Drawn KHB	Item -
------------------	--------------	-----------