

TWO PLANK LANE


PROPOSED LANDSCAPING & FENCING

ANV	acer negundo 'variegatum'
AS	acer saccharinum 'pyramidale'
BP	berula pendula
FS	faqus sylvatica
FSP	faqus sylvatica purpurea
MGH	malus golden hornet
MP	malus profusion
MS	malus sylvestris
PA	prunus avium
PTH	prunus 'bi hoku'

W	1.8m high boundary wall.
CB	1.8m high timber closeboard fence
Pa	1.8m high timber palisade fence
P	1.8m high timber panel fence

TREE PLANTING HEIGHTS TO BE 18-24m high stds.
 FRONTAGE HEDGEROW TO BE Berberis Stenophylla 60/90 @ 450¢¢
 front gardens to be seeded/turfed
 individual drives to be washed gravel.

FUTURE DEVELOPMENT

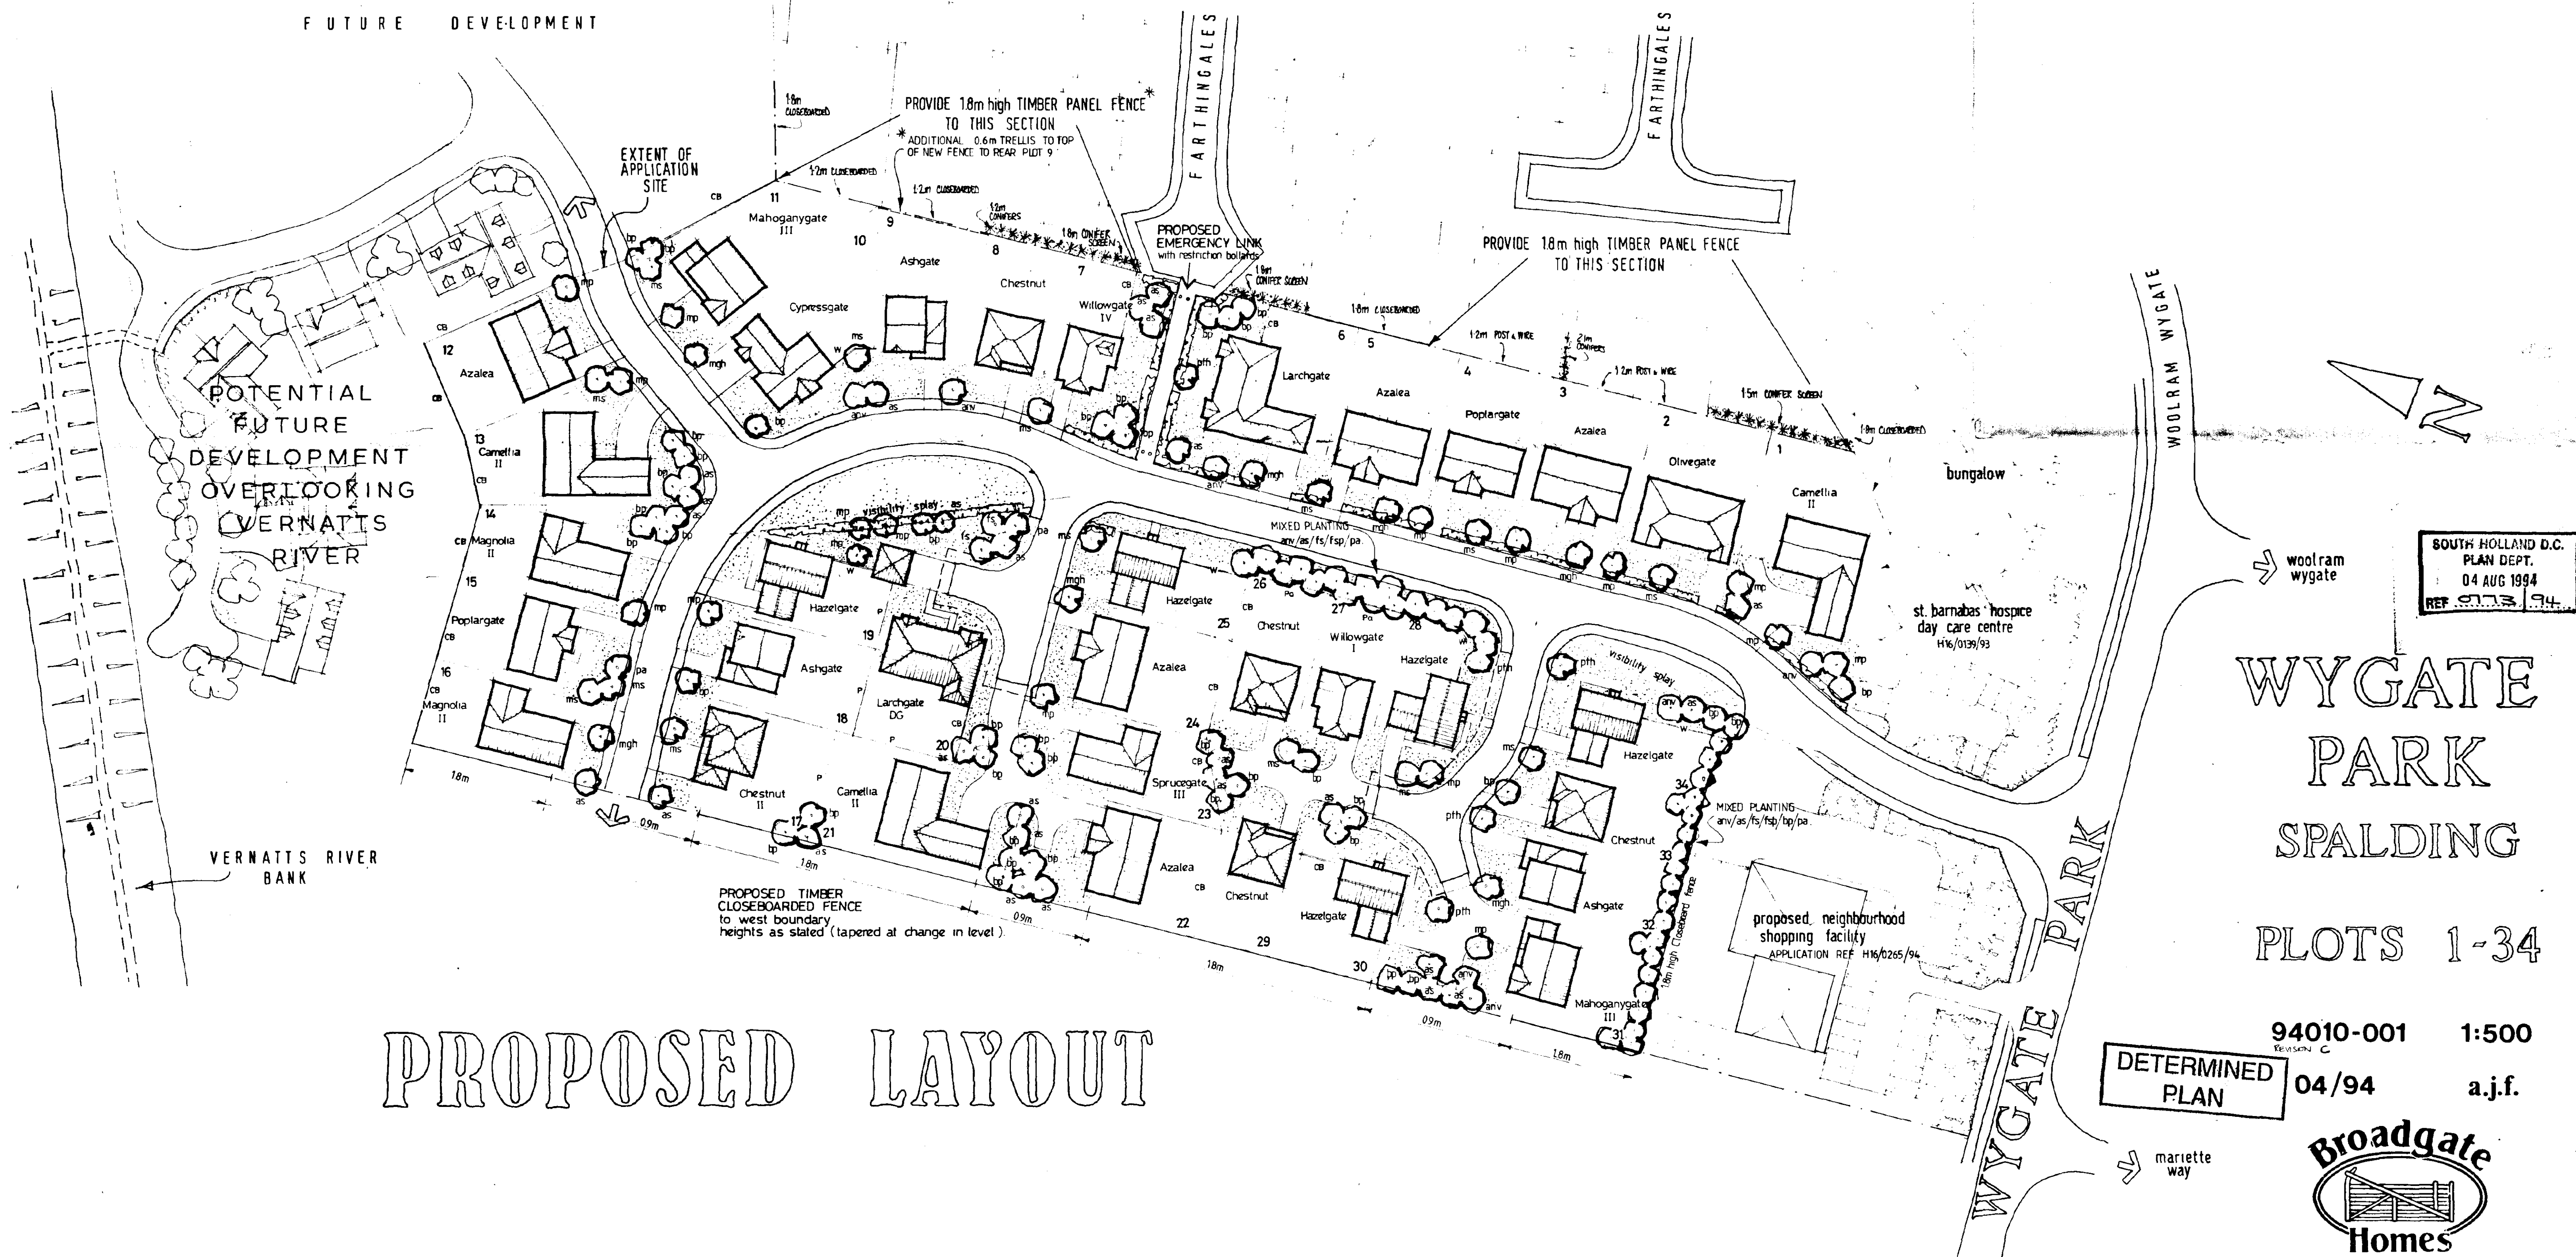

SOUTH HOLLAND D.C.
 PLAN DEPT.
 04 AUG 1994
 REF. 973 94

WYGATE
 PARK
 SPALDING

PLOTS 1-34

94010-001 1:500
 04/94 a.j.f.

DETERMINED
 PLAN



Broadgate Builders (Spalding) Limited
 Broadgate House, Weston Hills,
 Spalding, Lincolnshire PE12 6DB.
 Telephone: (0406) 380532 Fax: (0406) 380014

REV. A. Additional trellis screen to rear of Plot 9.
 REV. B. Rear boundaries to Plots 12-16.
 REV. C. Tree heights stated, fence to be 1.8m.