


VERGE AND BANK OF RIVER WELAND.
RIVERSIDE CYCLE WAY.
RIVERSIDE PUBLIC FOOTPATH.

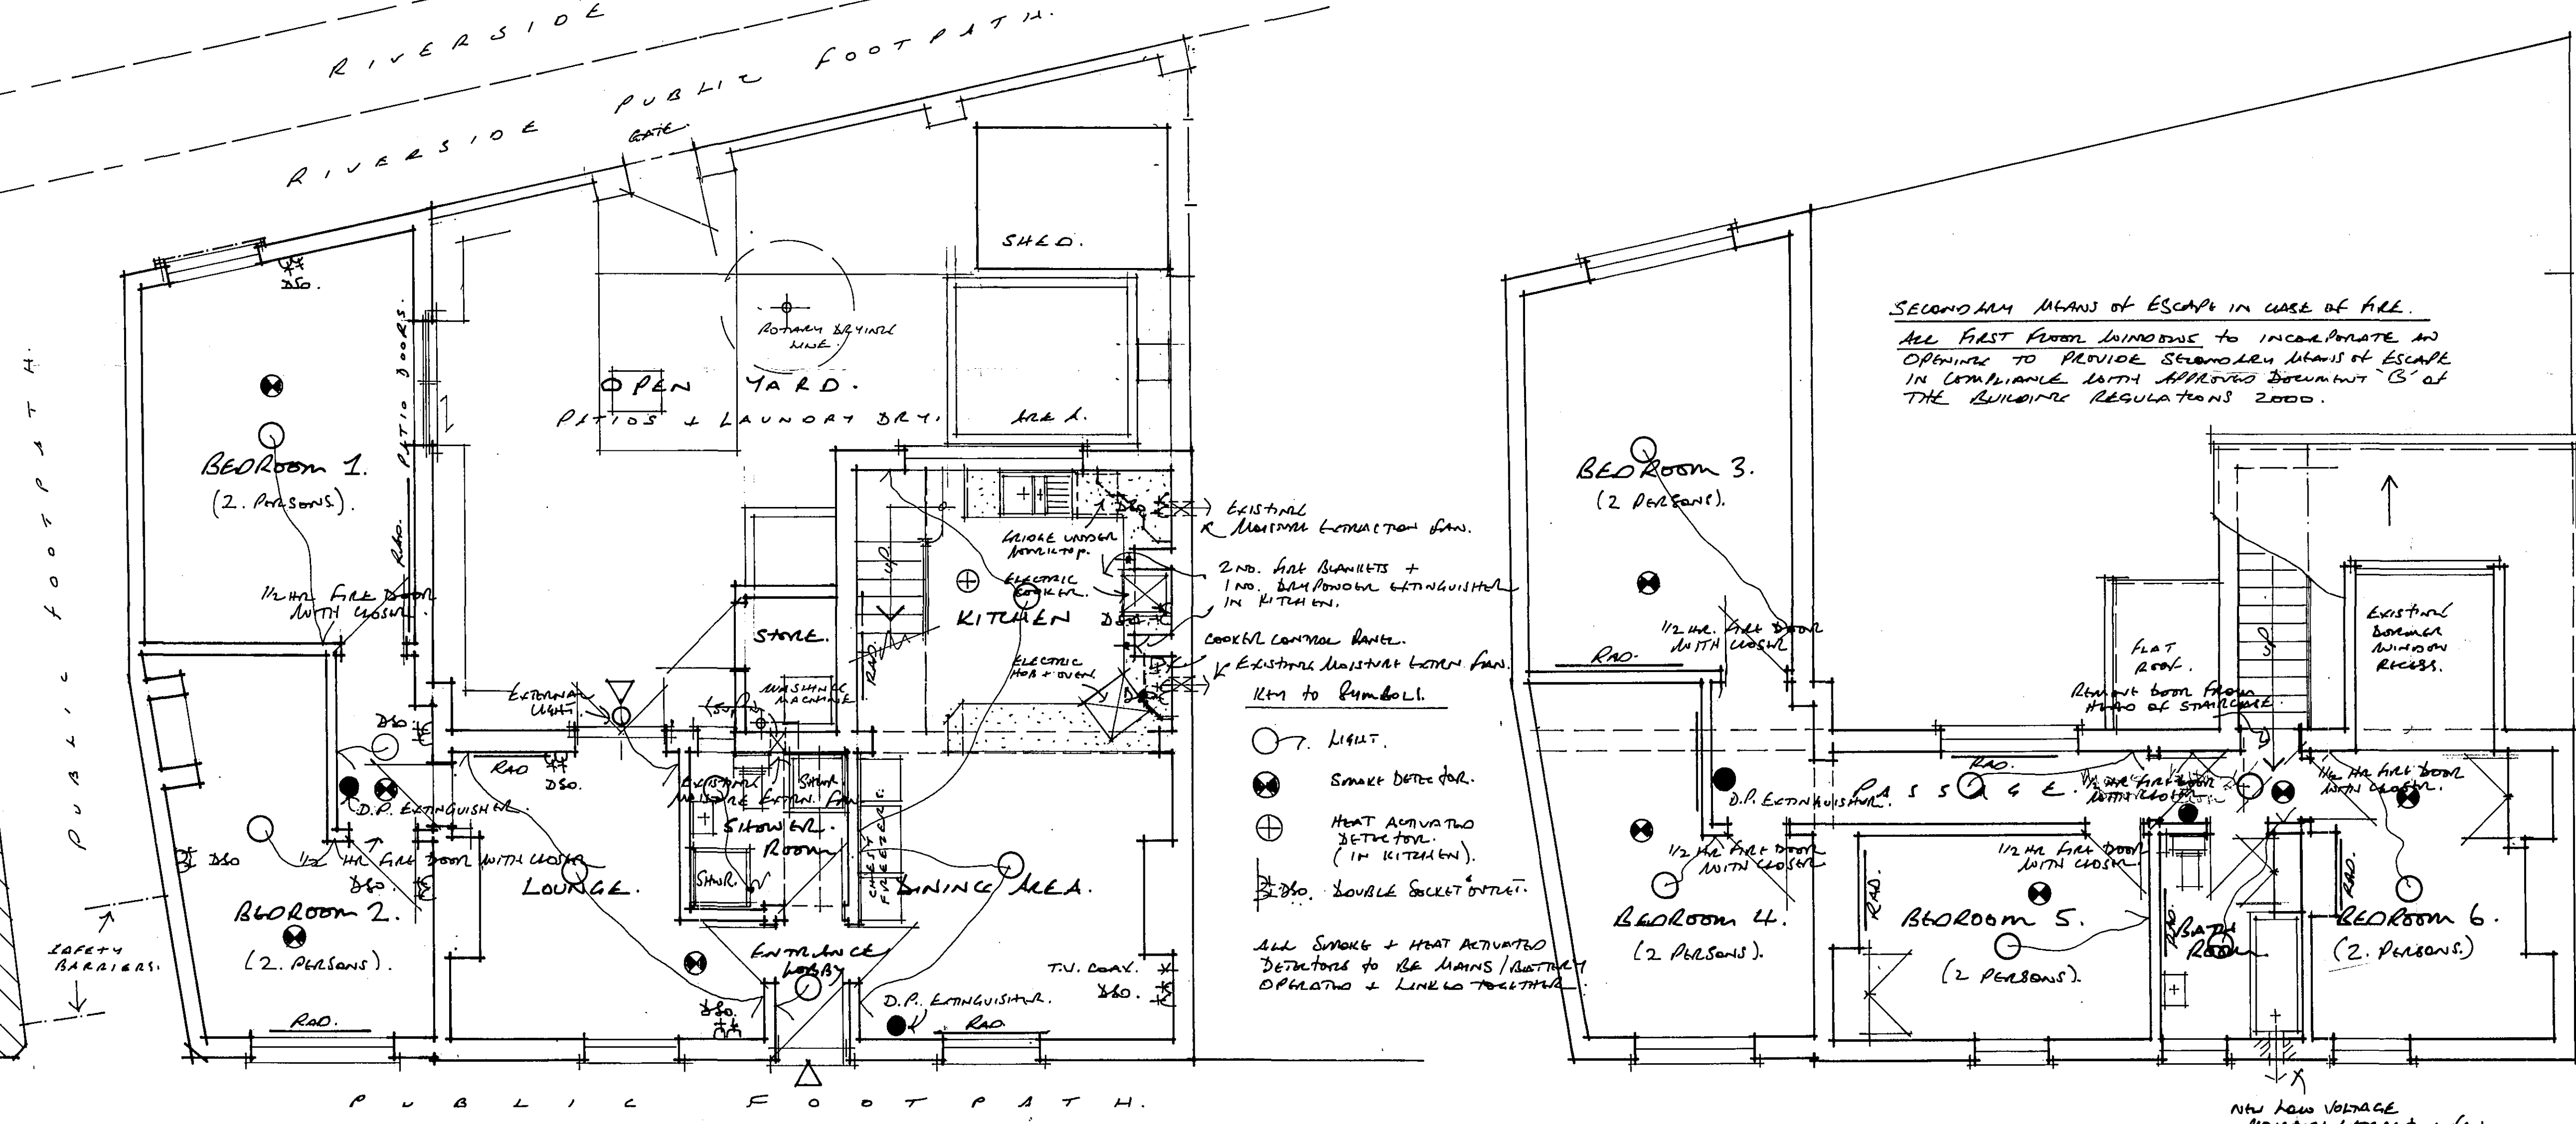

SHDC
Planning & Development
- 8 JUN 2005
Ref: 0774105

• GROUND FLOOR LAYOUT PLAN •

• FIRST FLOOR LAYOUT PLAN •

• PROPOSED CHANGE OF USE FROM PRIVATE DWELLING-HOUSE TO HOUSE IN MULTIPLE OCCUPATION (HMO) • 32, ALBION ST. • SPALDING • Lincs. • IN • MR. + MRS. J. MCCANN •

• DRAWING NO. 04/224/01 • SCALE 1:50 •

RNC