

This drawing is Copyright, is the property of BCAL and cannot be copied or used without the written consent of this company.

This drawing to be read in conjunction with all relevant BCAL, Architects, M & E, Specialist Consultants and Contractors project specific drawings and specifications.

Current British Standards apply.

All dimensions are in millimetres. (U.N.O)

All levels are in metres. (U.N.O)

Written dimensions only shall be used.

Do Not Scale.

Any discrepancies shall be brought to the attention of BCAL immediately.

IF IN DOUBT ASK.

NOTES

Refer also to Drawings

No	Description	Date	By	Chk
----	-------------	------	----	-----

Revisions to this Drawing

Saved: O:\projects\4600\4623\4623 DRAWINGS\BCAL DWG\4623-100-105

Drm By: NCG Date: 23-09-2011 Chkd:



BCAL CONSULTING, Orient House,
Church Way, Wellingborough, Northamptonshire. NN8 4HJ.
Tel: 01933 440024 Fax: 01933 440041 Web: www.bcal.co.uk

Client

Mr.M.Adams & Mrs.E.Alexander

Project

Proposed New Dwelling
Beechfield Gardens
Spalding


Org. Title

Foundation Details House


Scales @ A1 Drawing No. Rev

1:75/20 4623-101


Status: Preliminary

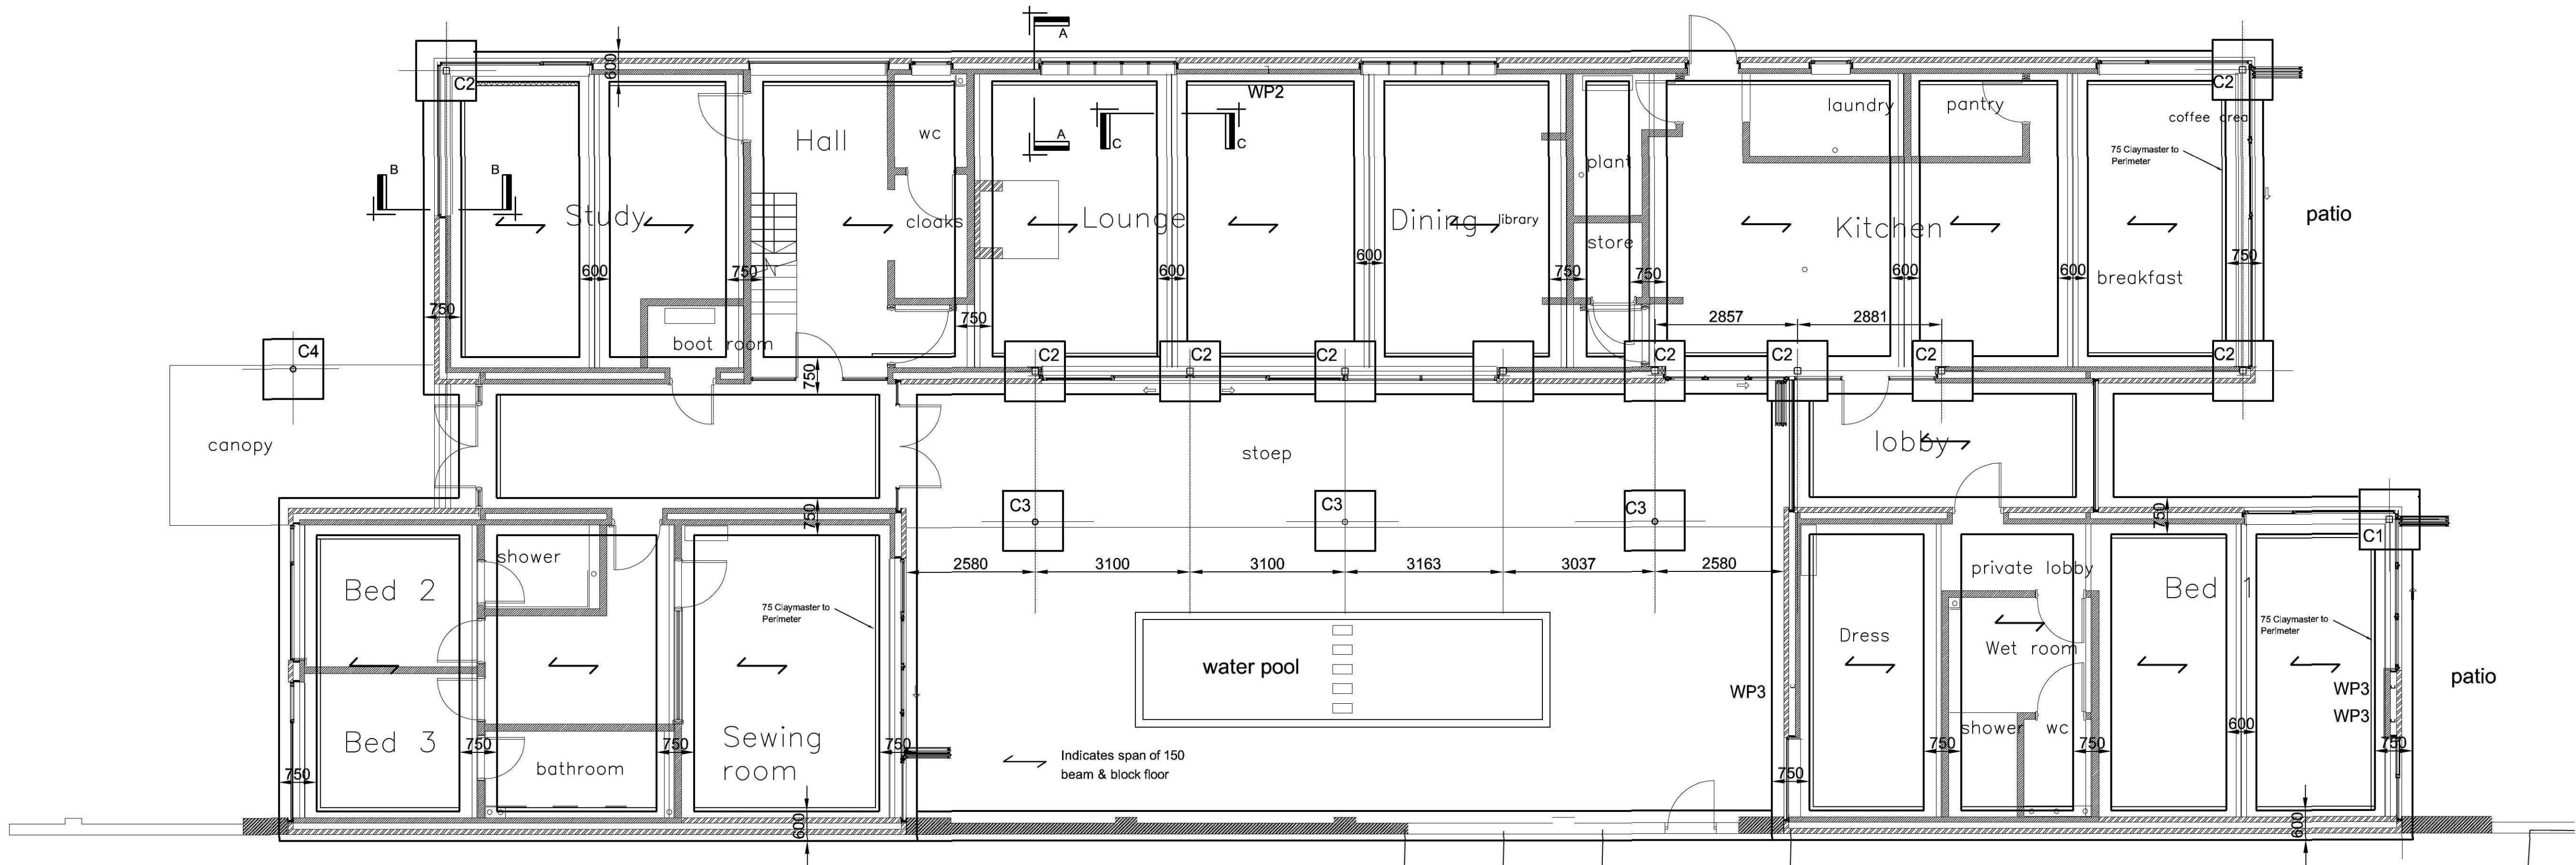


Columns C1 :- 140x140x10 SHS
Columns C2 :- 140x140x8 SHS
Columns C3 :- 114x3.6 CHS
Columns C4 :- 114x6.3 CHS

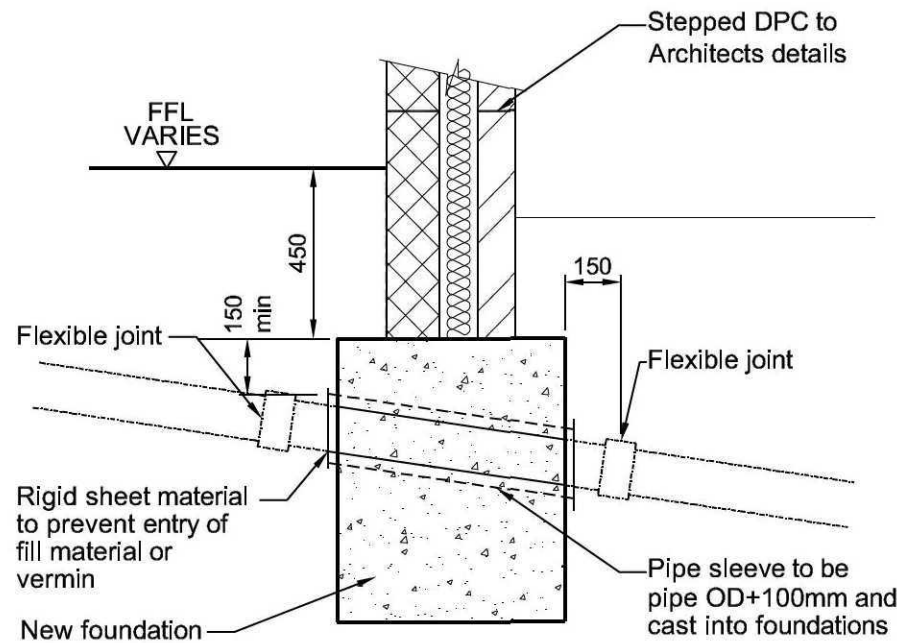


TYPICAL DRAINAGE DETAIL
THROUGH FOUNDATION
SCALE 1:20

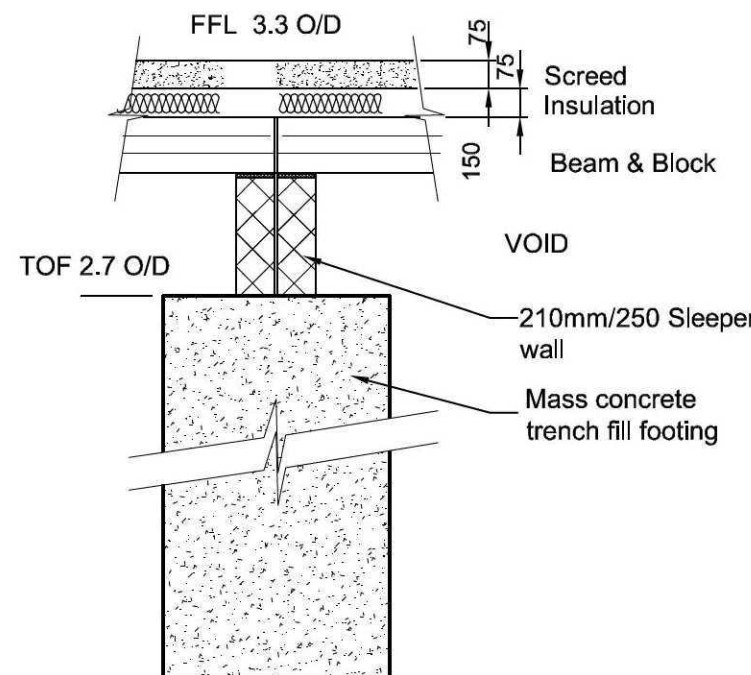


SECTION C-C
SCALE 1:20

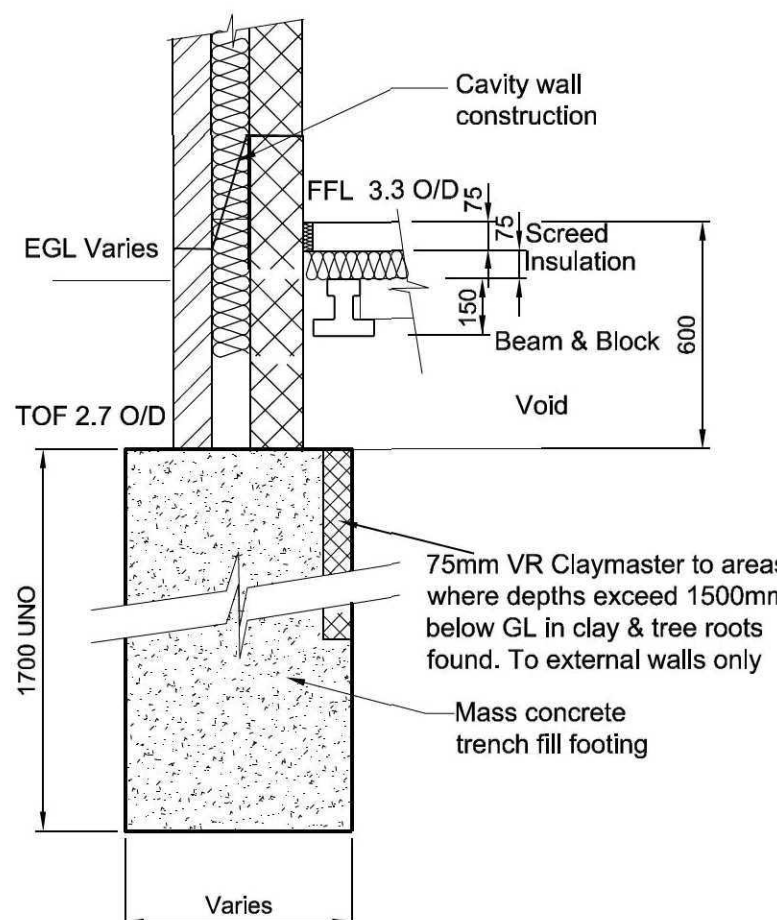


TYPICAL EDGE DETAIL
(SECTION A-A)
SCALE 1:20

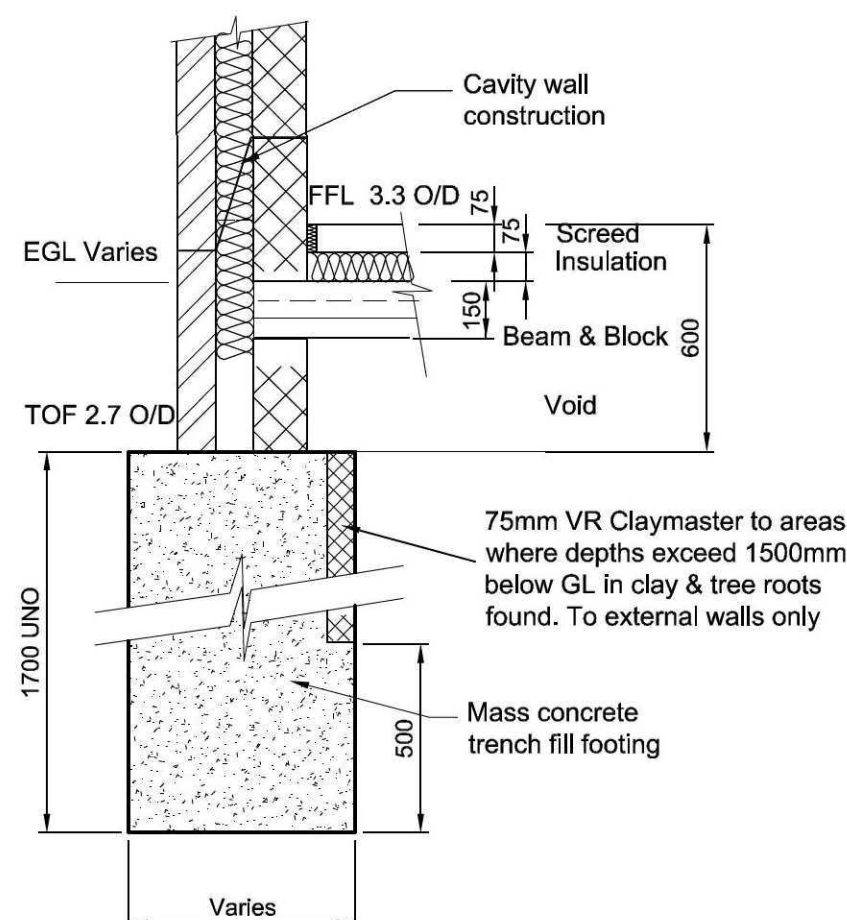

TYPICAL EDGE DETAIL
(SECTION B-B)
SCALE 1:20

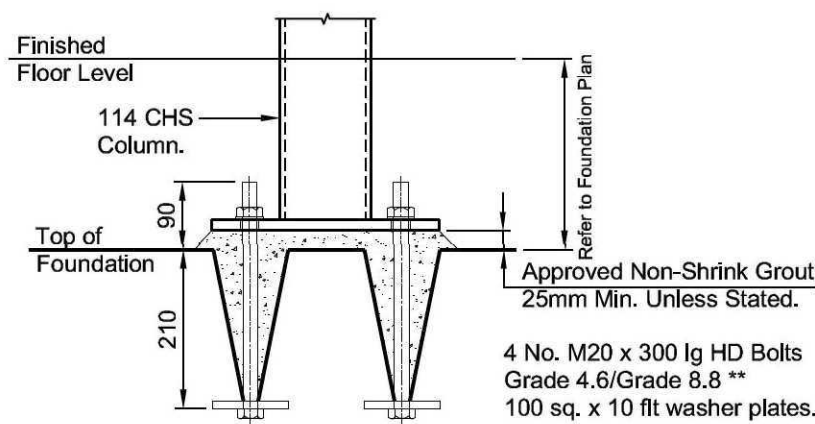

TYPICAL 114 CHS POST
BASEPLATE DETAIL
SCALE 1:10

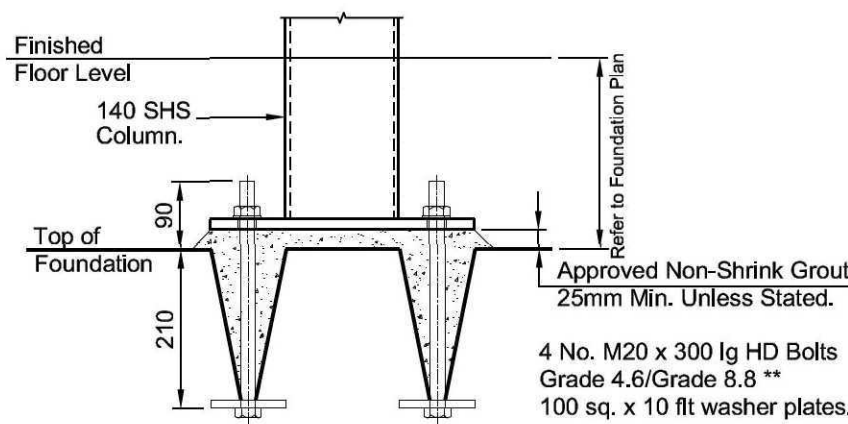

TYPICAL 140 SHS POST
BASEPLATE DETAIL
SCALE 1:10