


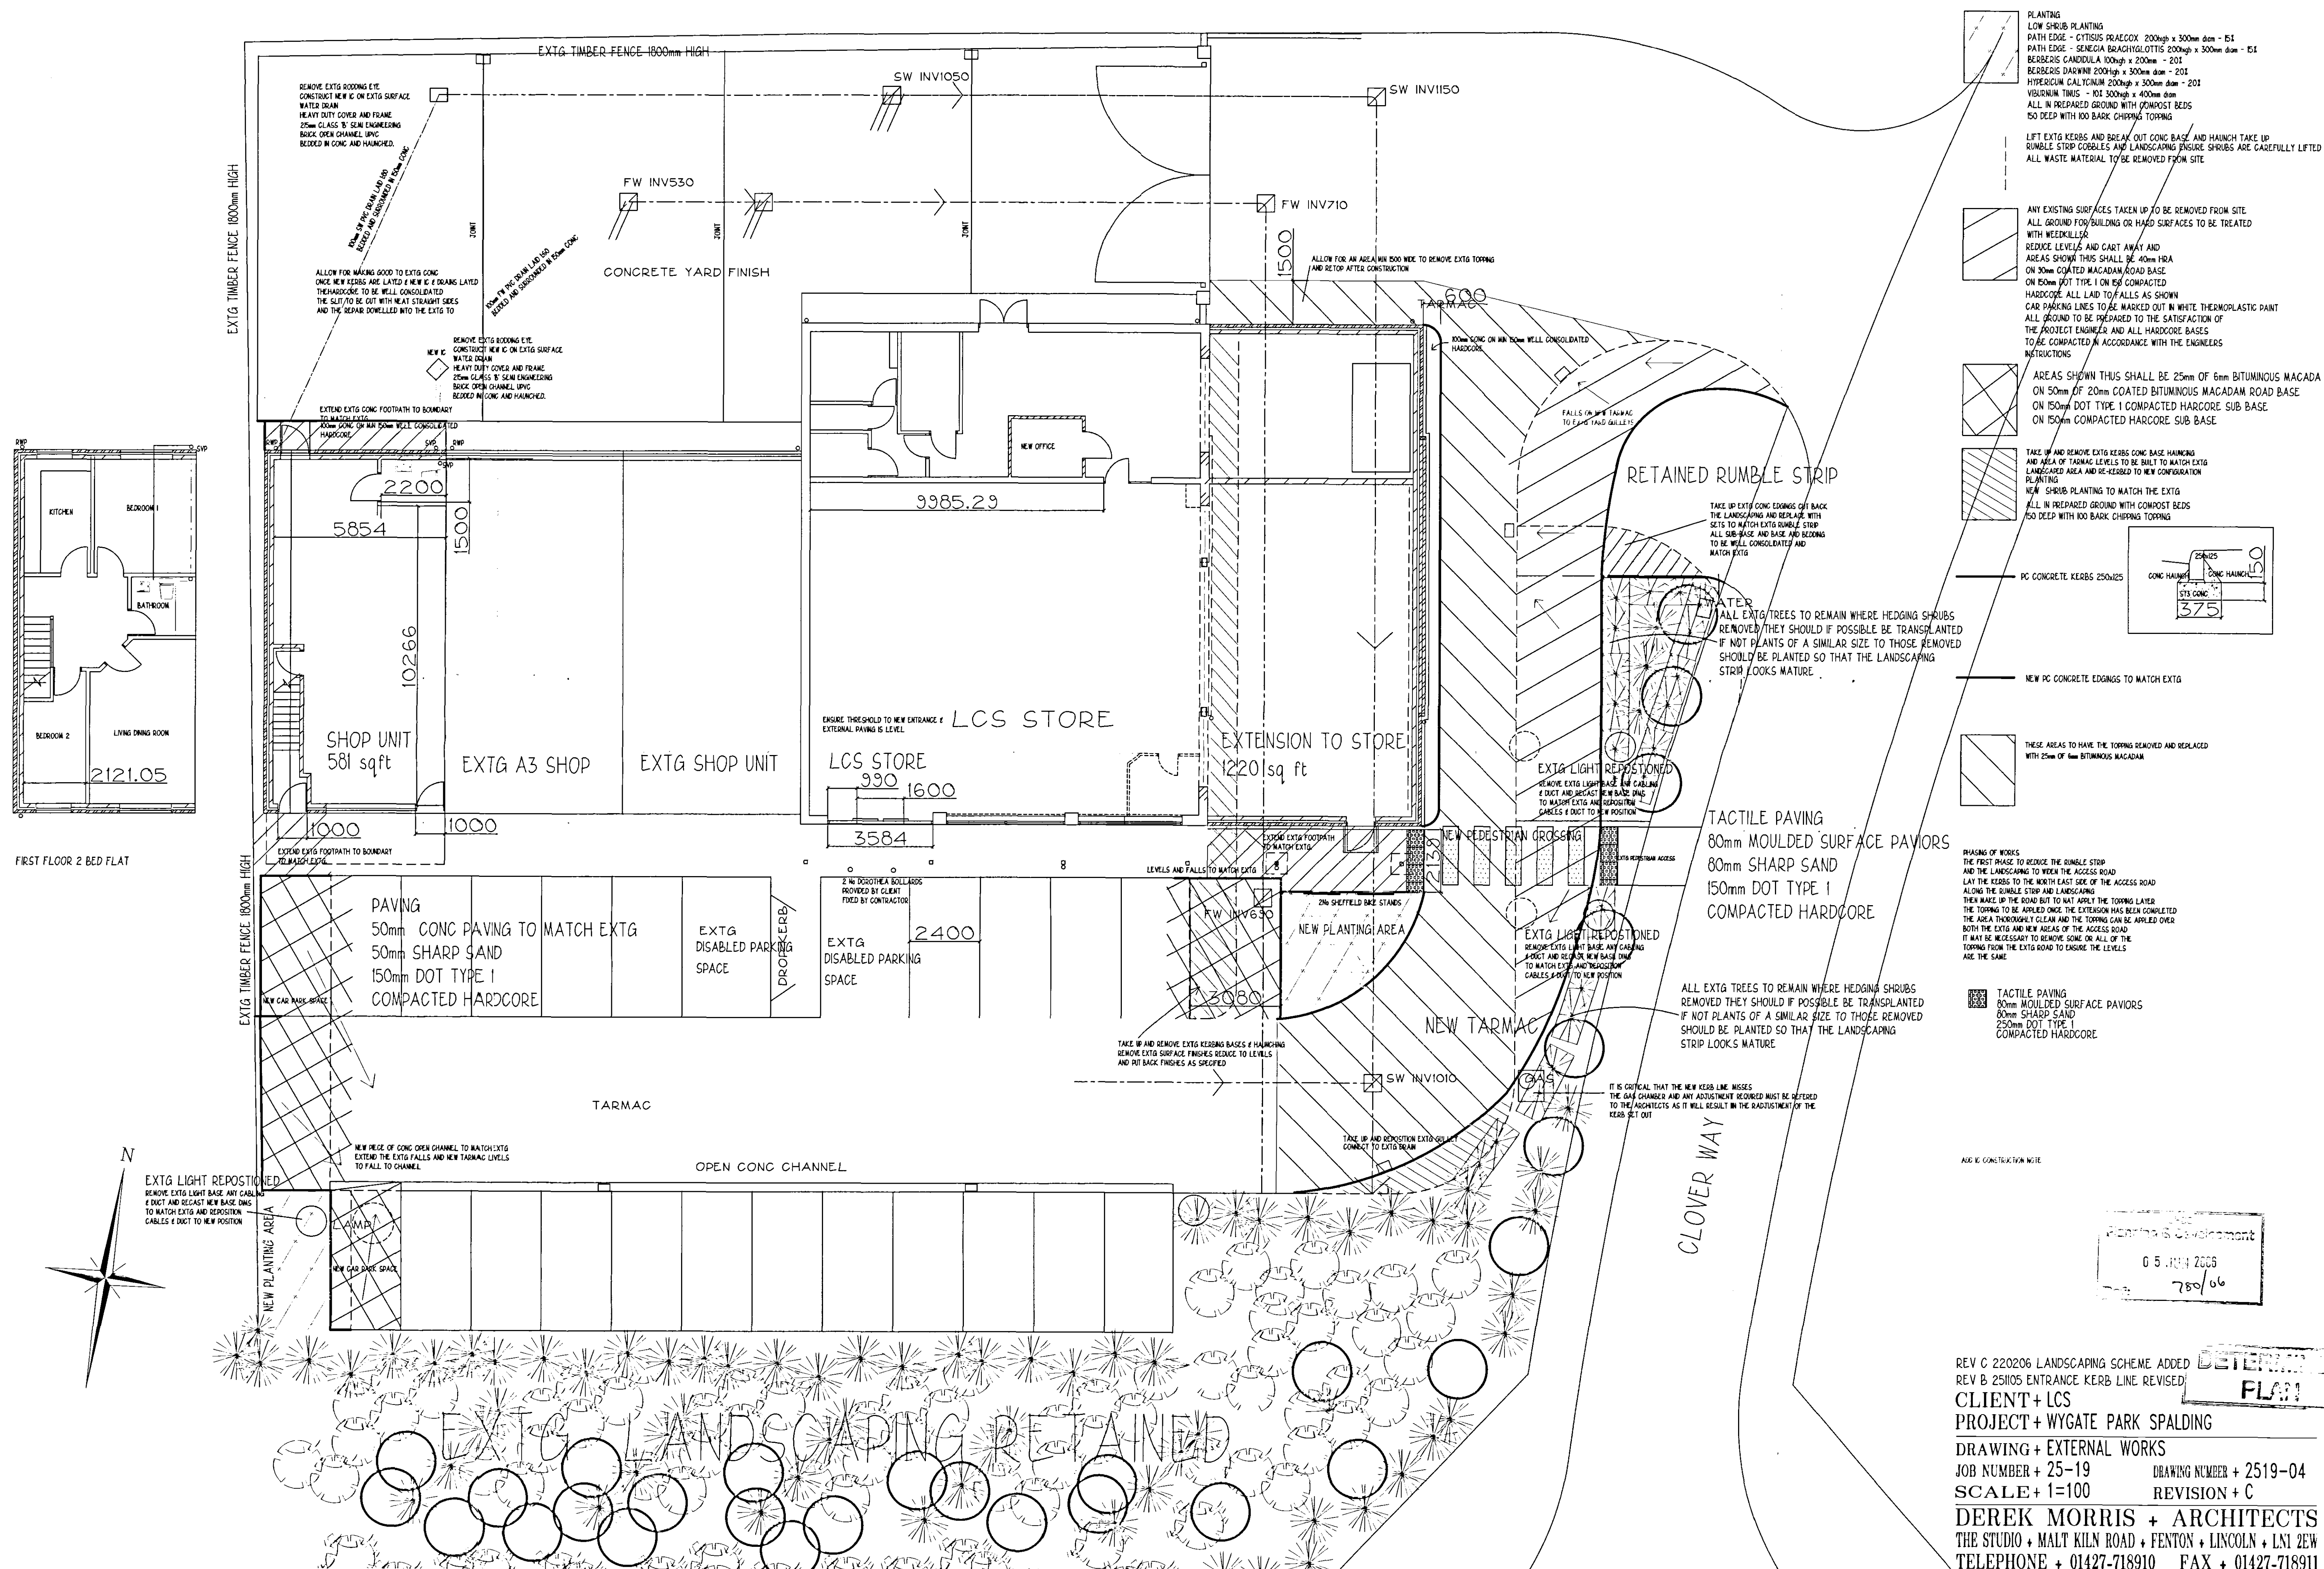

REV C 220206 LANDSCAPING SCHEME ADDED
REV B 25105 ENTRANCE KERB LINE REVISED

**DETERMINED
PLAN**

CLIENT + LCS
PROJECT + WYGATE PARK SPALDING

DRAWING + EXTERNAL WORKS

JOB NUMBER + 25-19 **DRAWING NUMBER + 2519-04**
SCALE + 1=100 **REVISION + C**

DEREK MORRIS + ARCHITECTS
THE STUDIO, MALT KILN ROAD, FENTON, LINCOLN, LN1 2EW
TELEPHONE + 01427-718910 FAX + 01427-718911