
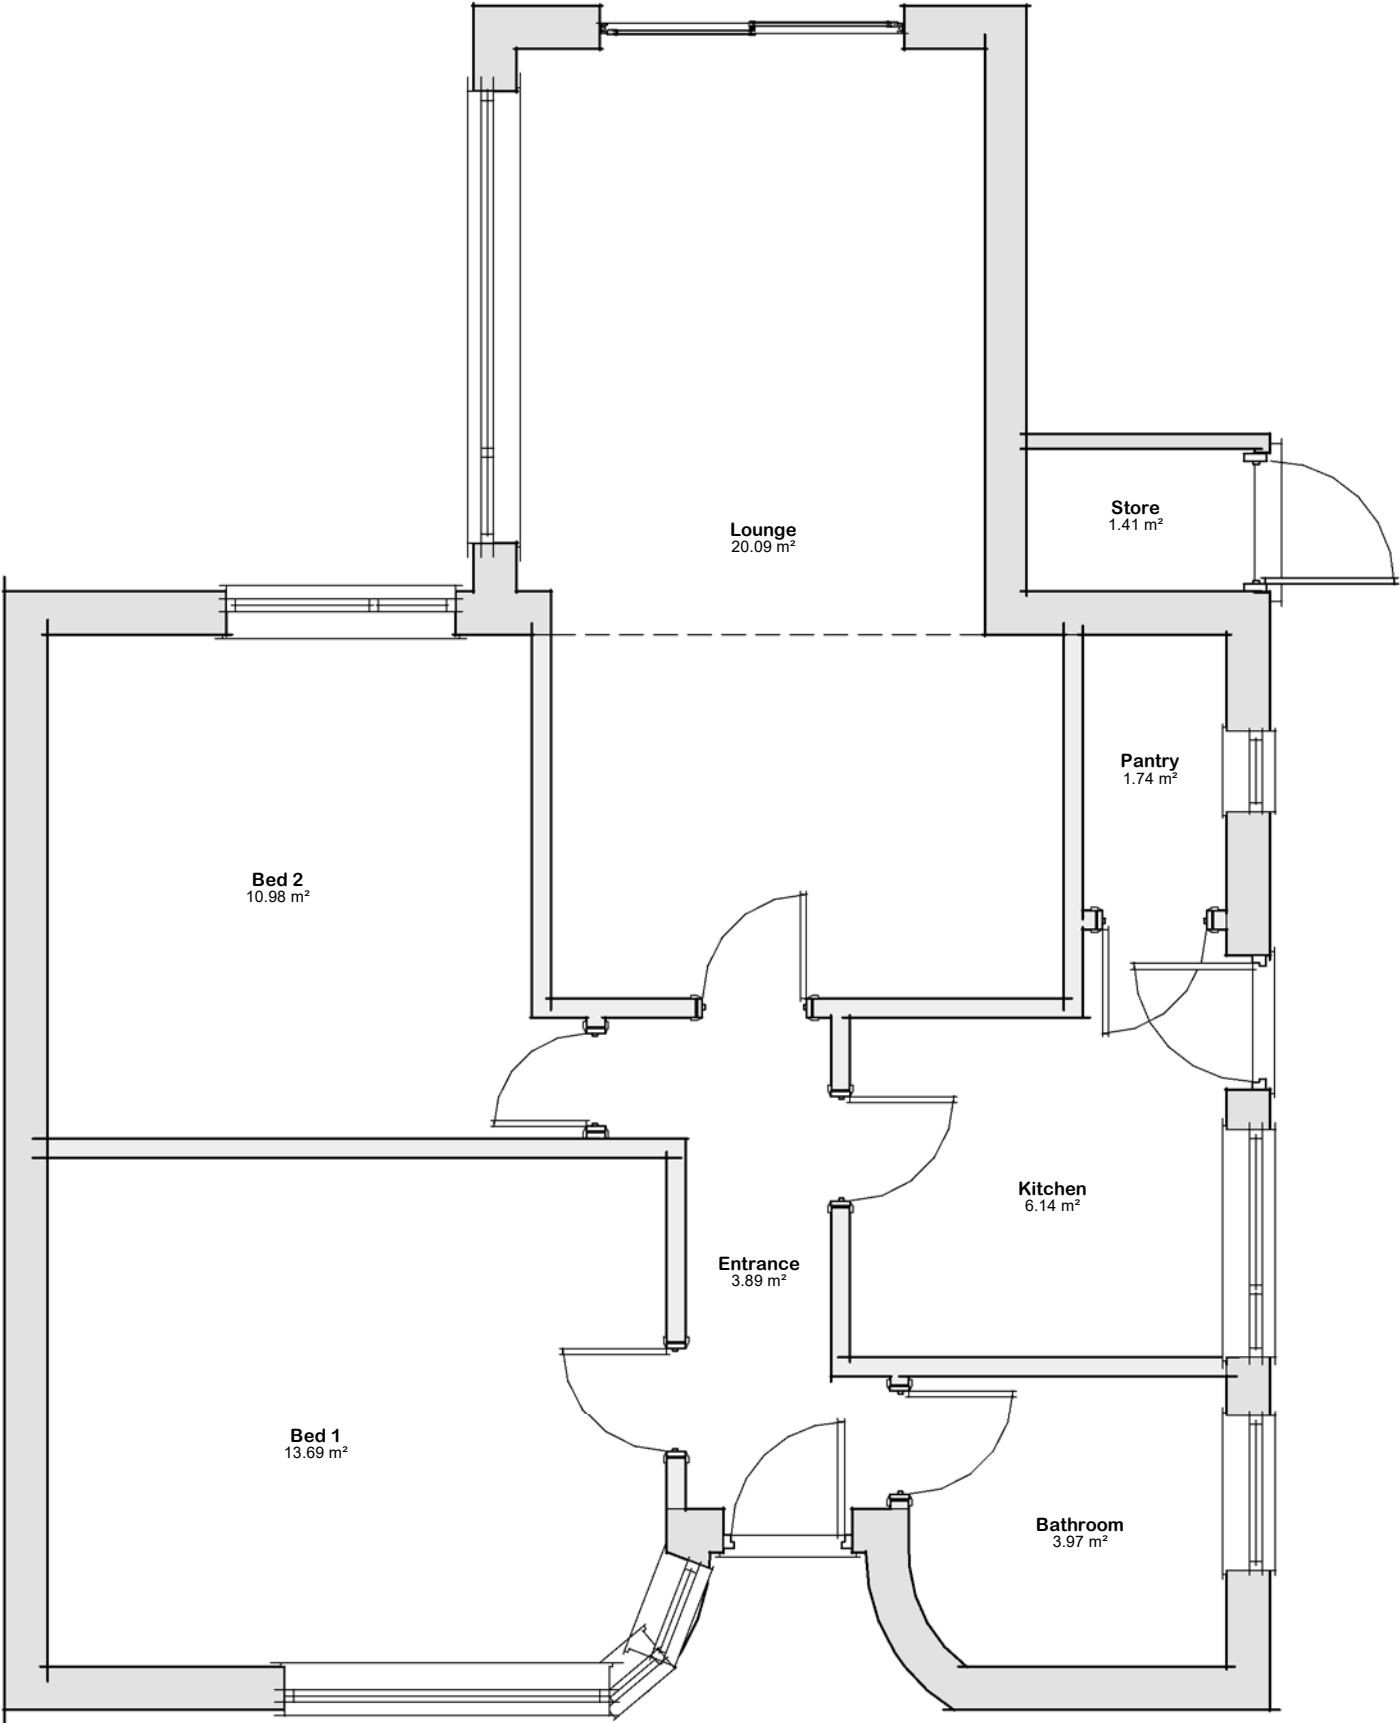


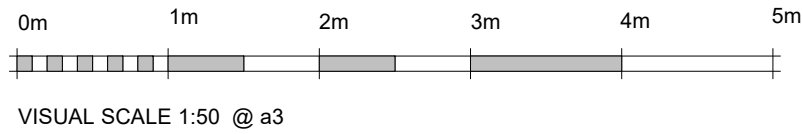

10 - Existing Ground Floor Schedule		
Name	Area	Perimeter
Bathroom	3.95 m²	8.0 m
Bed 1	13.70 m²	14.8 m
Bed 2	11.00 m²	13.8 m
Entrance	3.90 m²	10.3 m
Kitchen	6.15 m²	10.6 m
Lounge	20.10 m²	19.8 m
Pantry	1.75 m²	5.6 m
Store	1.40 m²	4.9 m
Grand total: 8	61.90 m²	87.7 m