
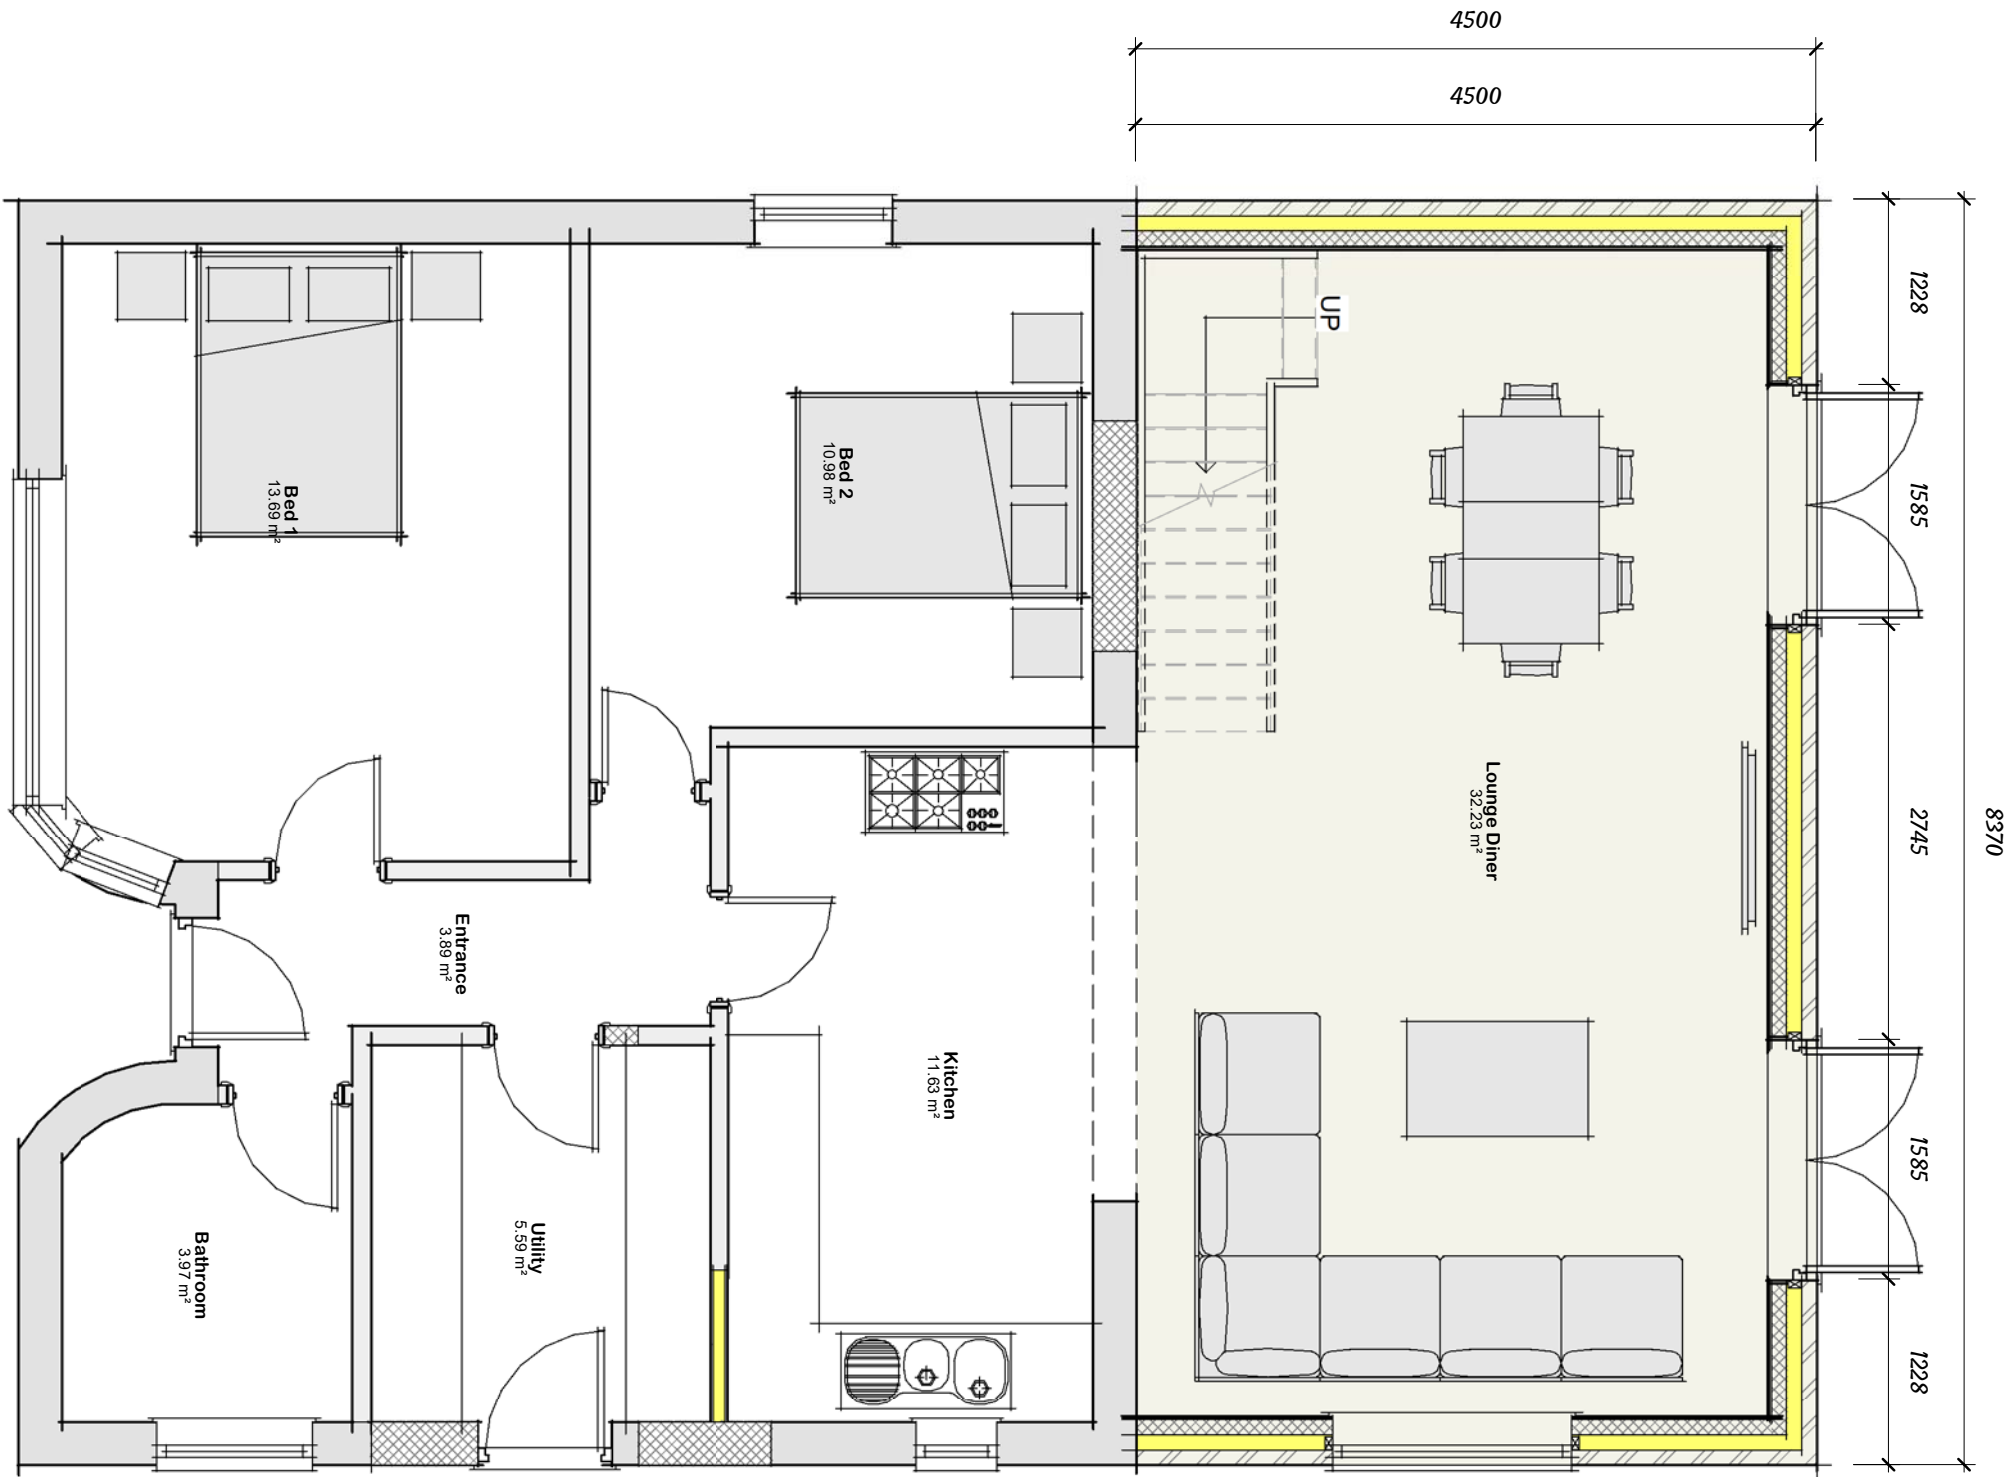


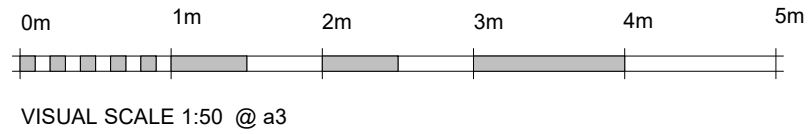

11 - Proposed Ground Floor Schedule			
Name	Area	Perimeter	
Kitchen	11.65 m²	14.3 m	
Lounge Diner	32.25 m²	23.8 m	
Utility	5.60 m²	9.5 m	
Grand total: 3	49.45 m²	47.6 m	