



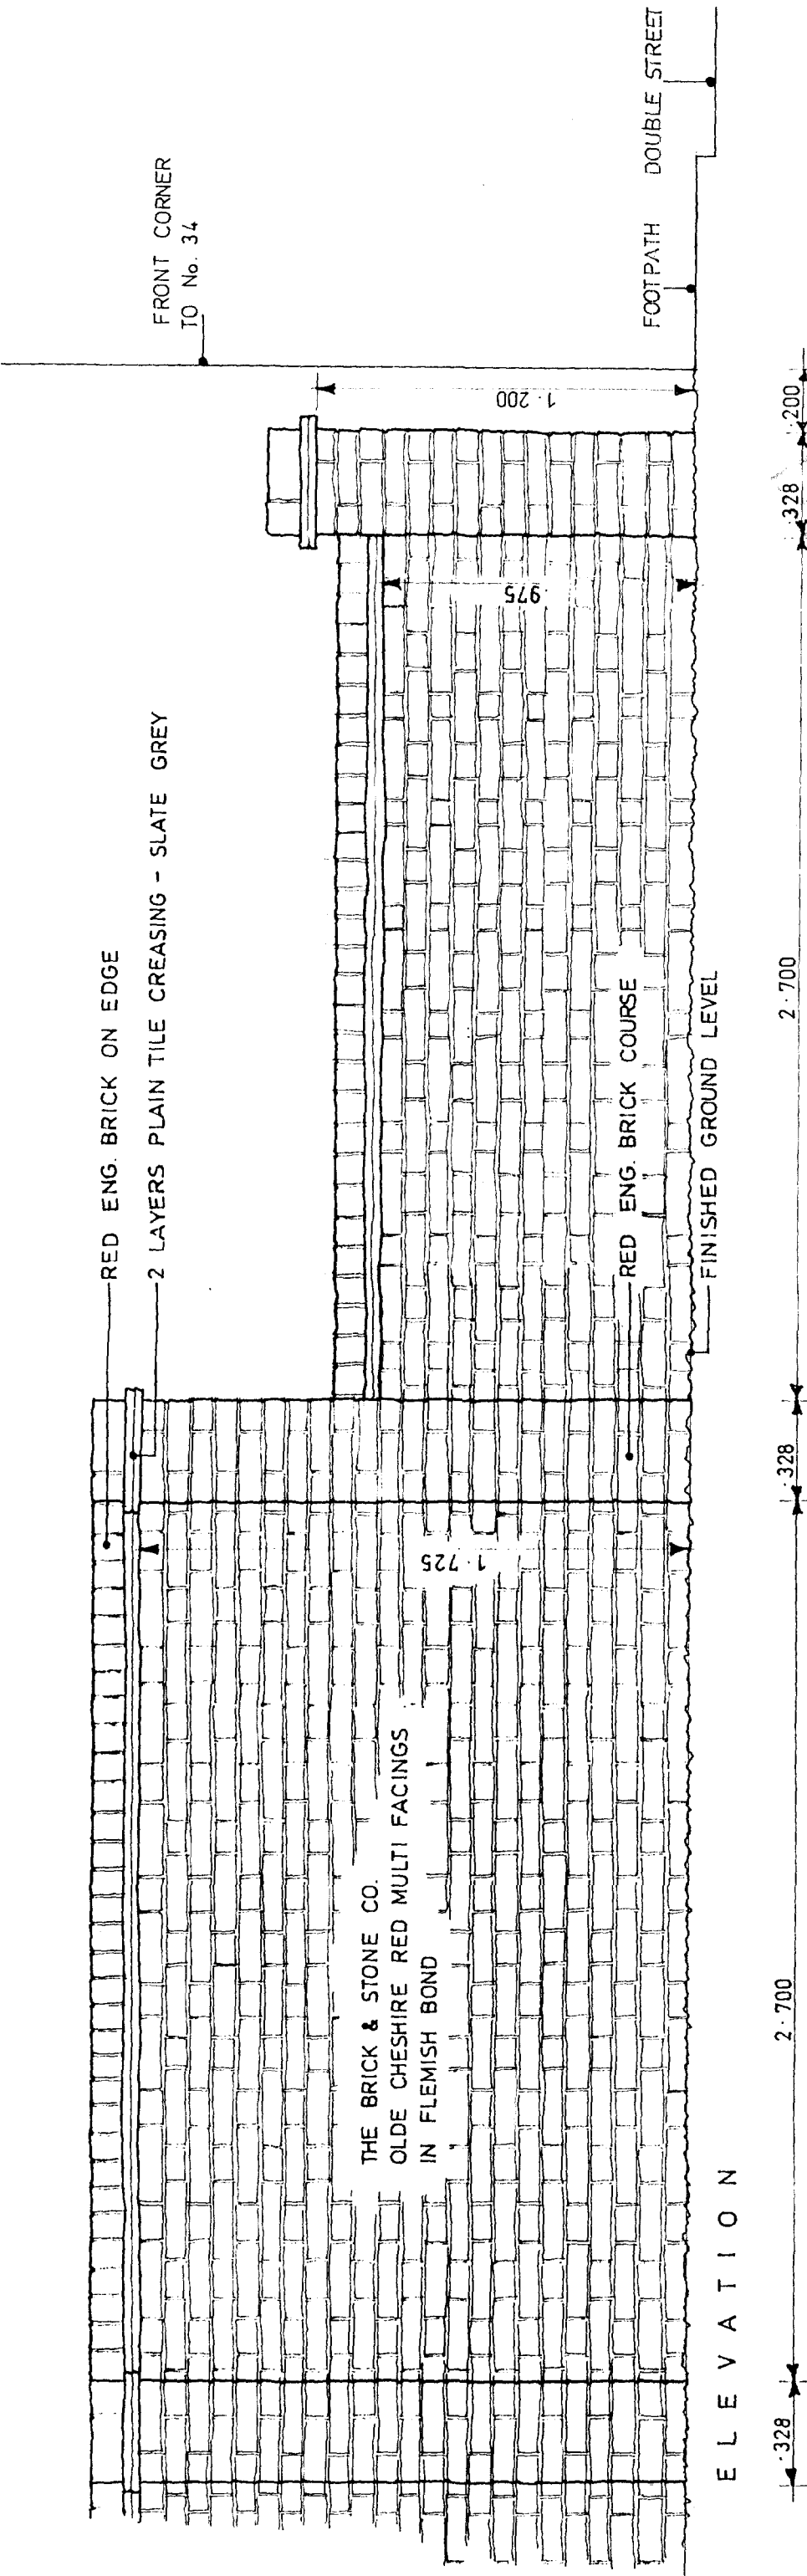

DETERMINED
PLAN

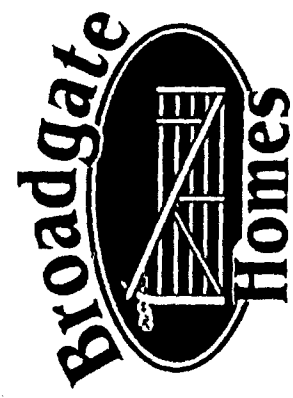

Broadgate Homes Limited
Broadgate House, Weston Hills, Spalding, Lincs. PE12 6DB
Telephone: (01406) 380532
Fax: (01406) 380014

PROPOSED SIDE GARDEN WALL TO No: 34, DOUBLE STREET, SPALDING.

July 1997 Scale 1-20 Drawn: *[Signature]* 96024 - GW/S

0783 67
01406 380014
01406 380532