



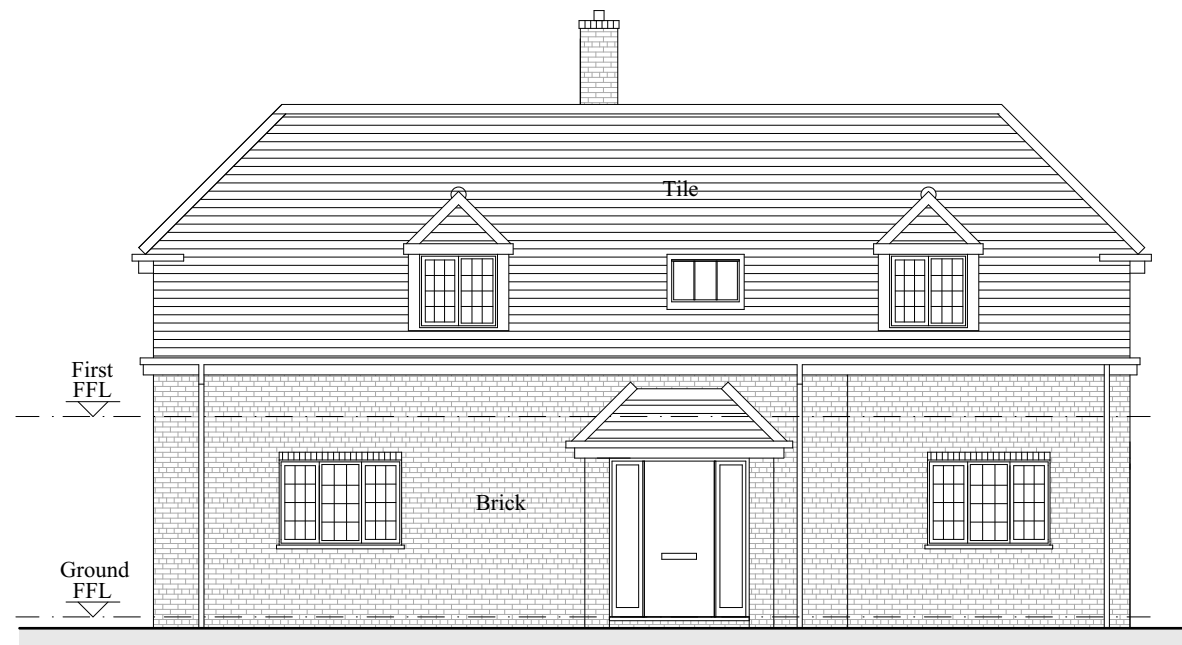


Proposed Front Elevation

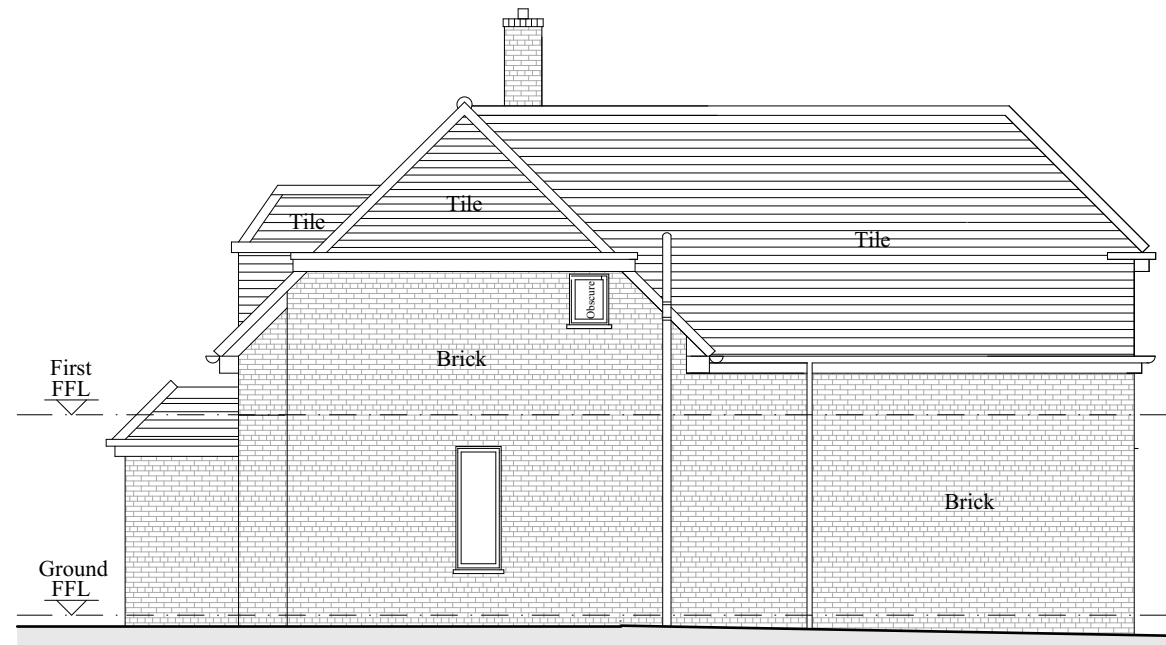

Proposed Side 1 Elevation



Proposed Rear Elevation

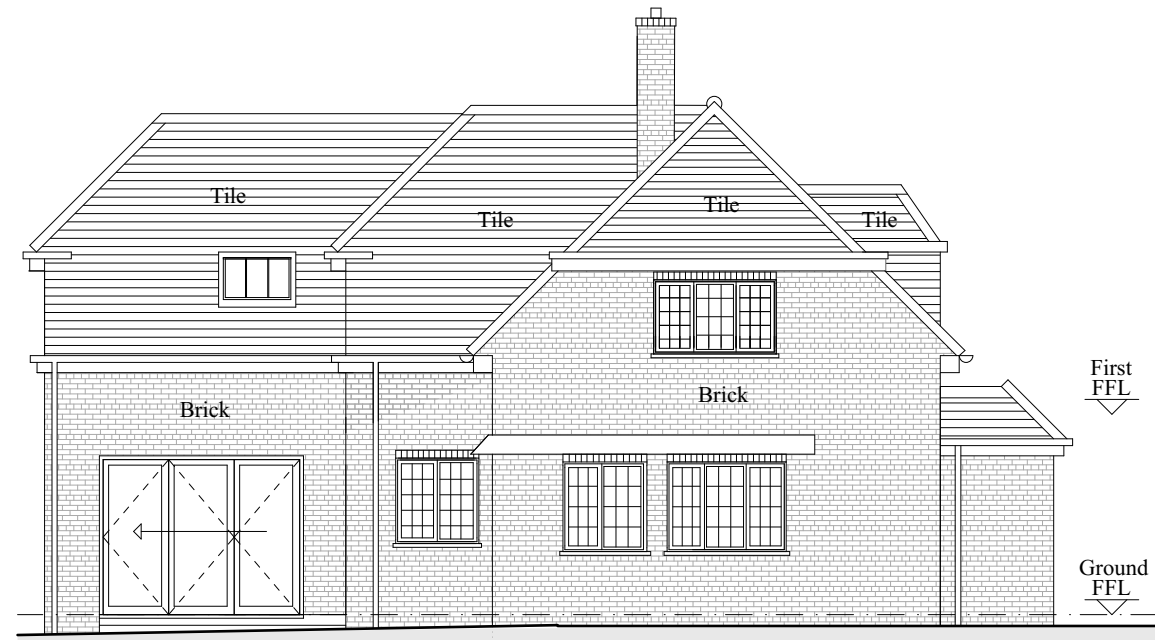

Proposed Side 2 Elevation

**Proposed Materials**  
Roof Tiles - Traditional  
clay tiles to match  
existing on main roofs  
Dormer materials to  
match existing  
Rooflight - Flush  
conservation style  
rooflights  
Flat roof top to porch -  
Sarnafil or similar single  
ply membrane  
External Walls - Brick to  
match existing  
Windows and Doors -  
Aluminium or UPVC  
Rainwater goods, soffits,  
fascias and barge boards  
to match existing