


Room Schedule		
Name	Area	Perimeter
Boot Room	4.65 m²	8.9 m
C.E.L	74.60 m²	39.2 m
Double Garage	36.05 m²	24.0 m
Hall	16.15 m²	17.0 m
Hobby Room	18.90 m²	20.0 m
Lounge	22.75 m²	19.9 m
Pantry	6.35 m²	10.3 m
W.C	2.30 m²	6.1 m
Grand total: 8	181.75 m²	145.4 m

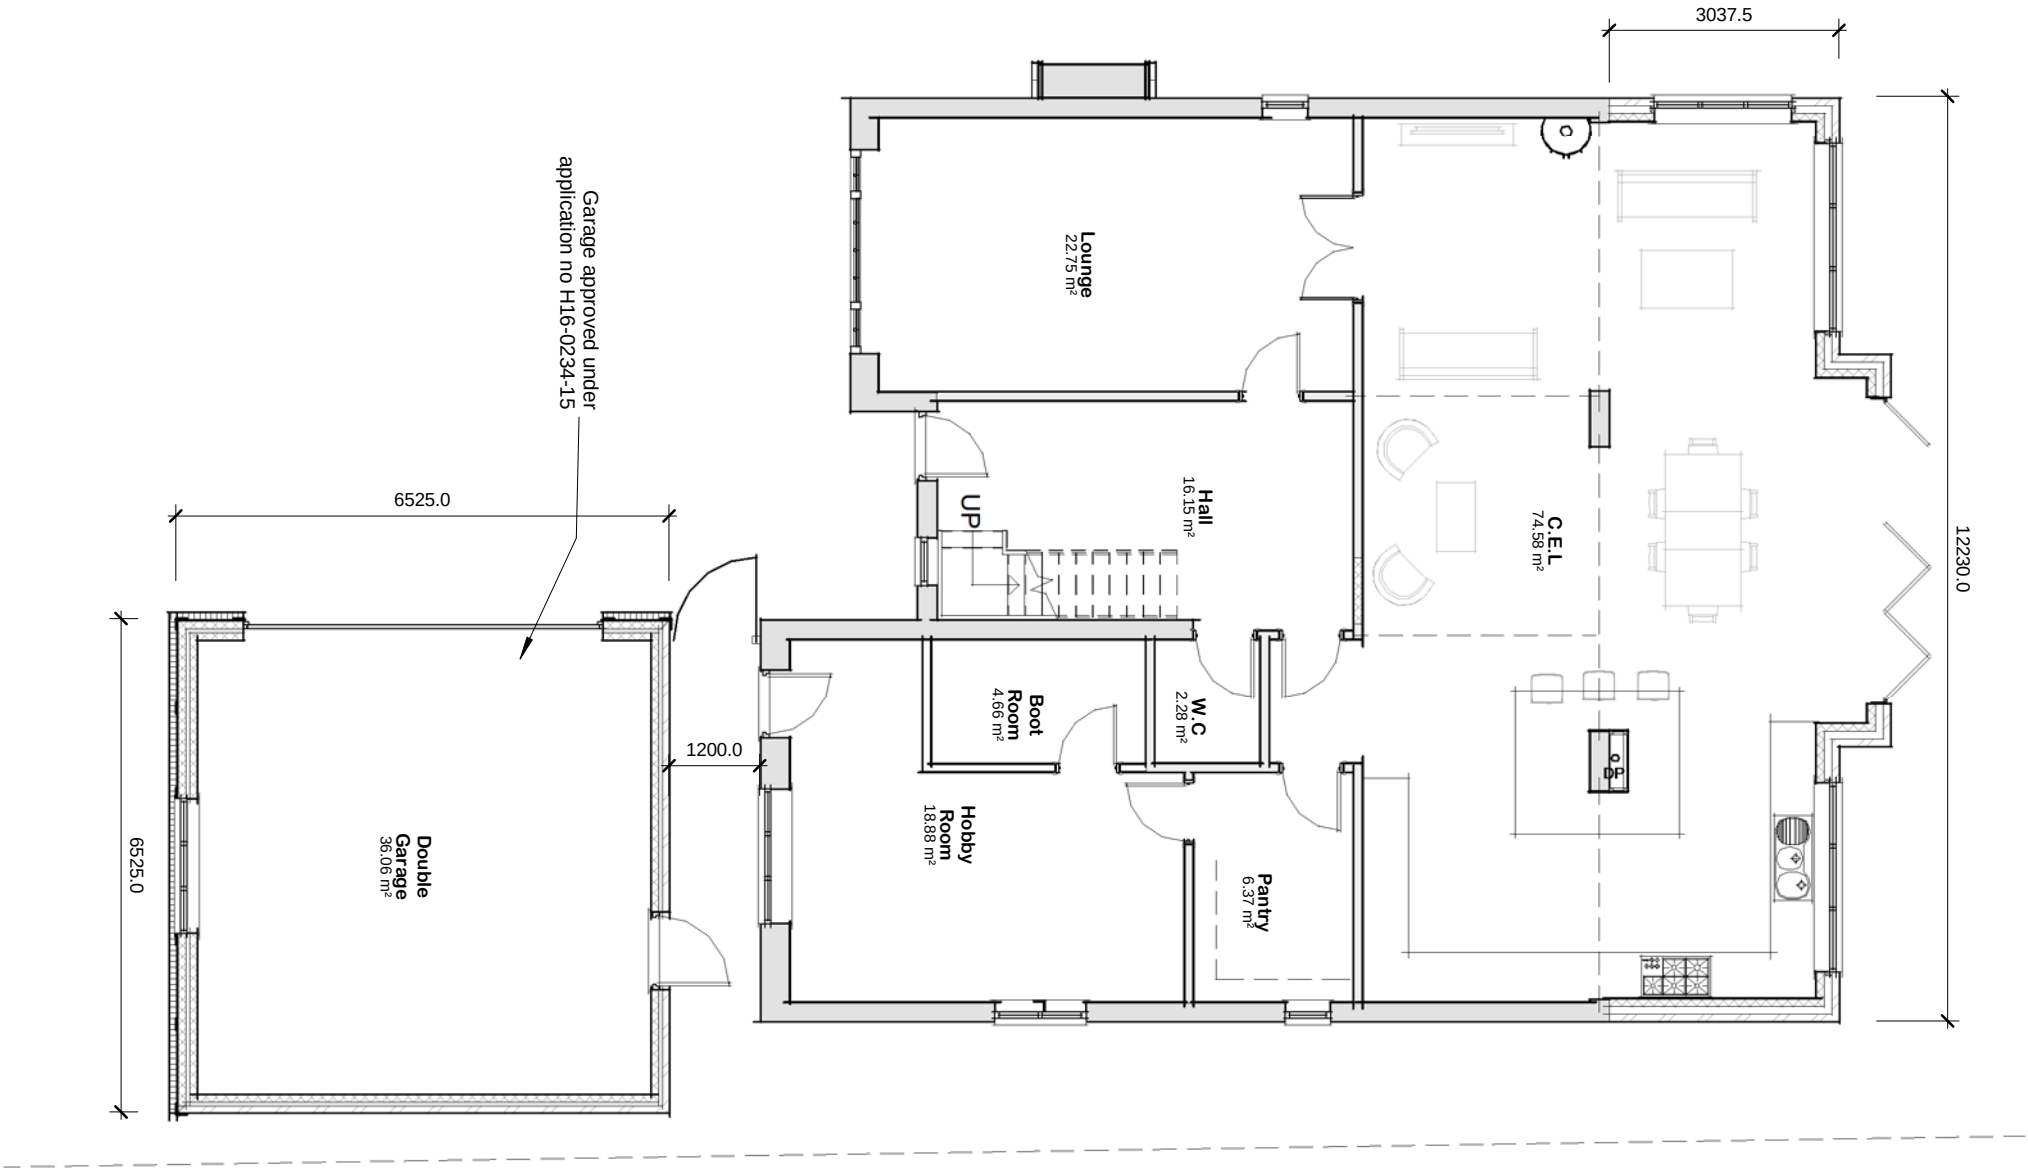

01 - Ground Floor Plan
1 : 100