

Ref: H16/0895/02


Condition 9.
Lighting to the shared access roadway shall consist of double headed, 2.0m high post, lanterns (similar to attached detail), 1 per each property (5 in total).
Each lantern to have energy saving bulbs and day/night sensors.

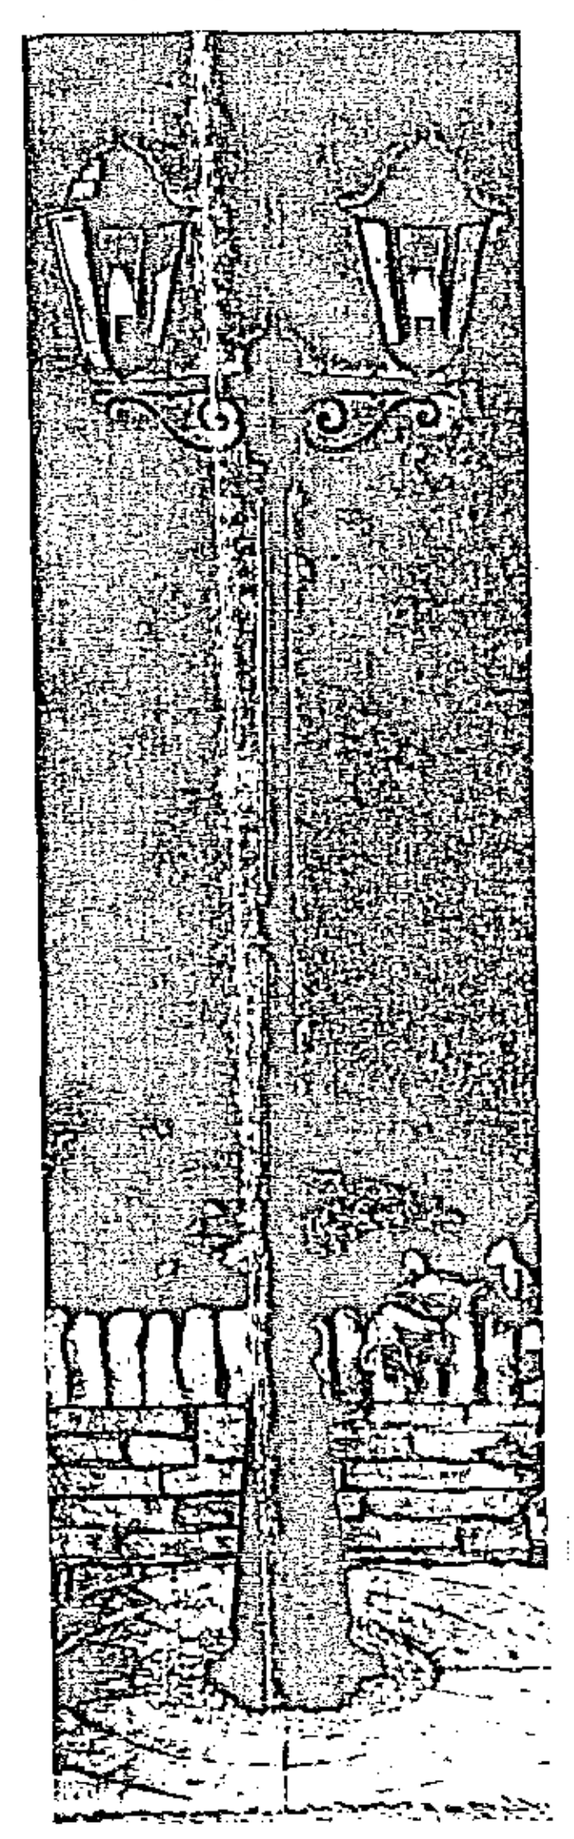


Double Headed
2 Metre Post Lantern
Matt black finish.
Constructed of rust proof die cast aluminium.
6 clear glass panels.
Size: (HxWxD) 2200x660x220mm.
Lamps: 2x100W ES GLS or 60W Candle.

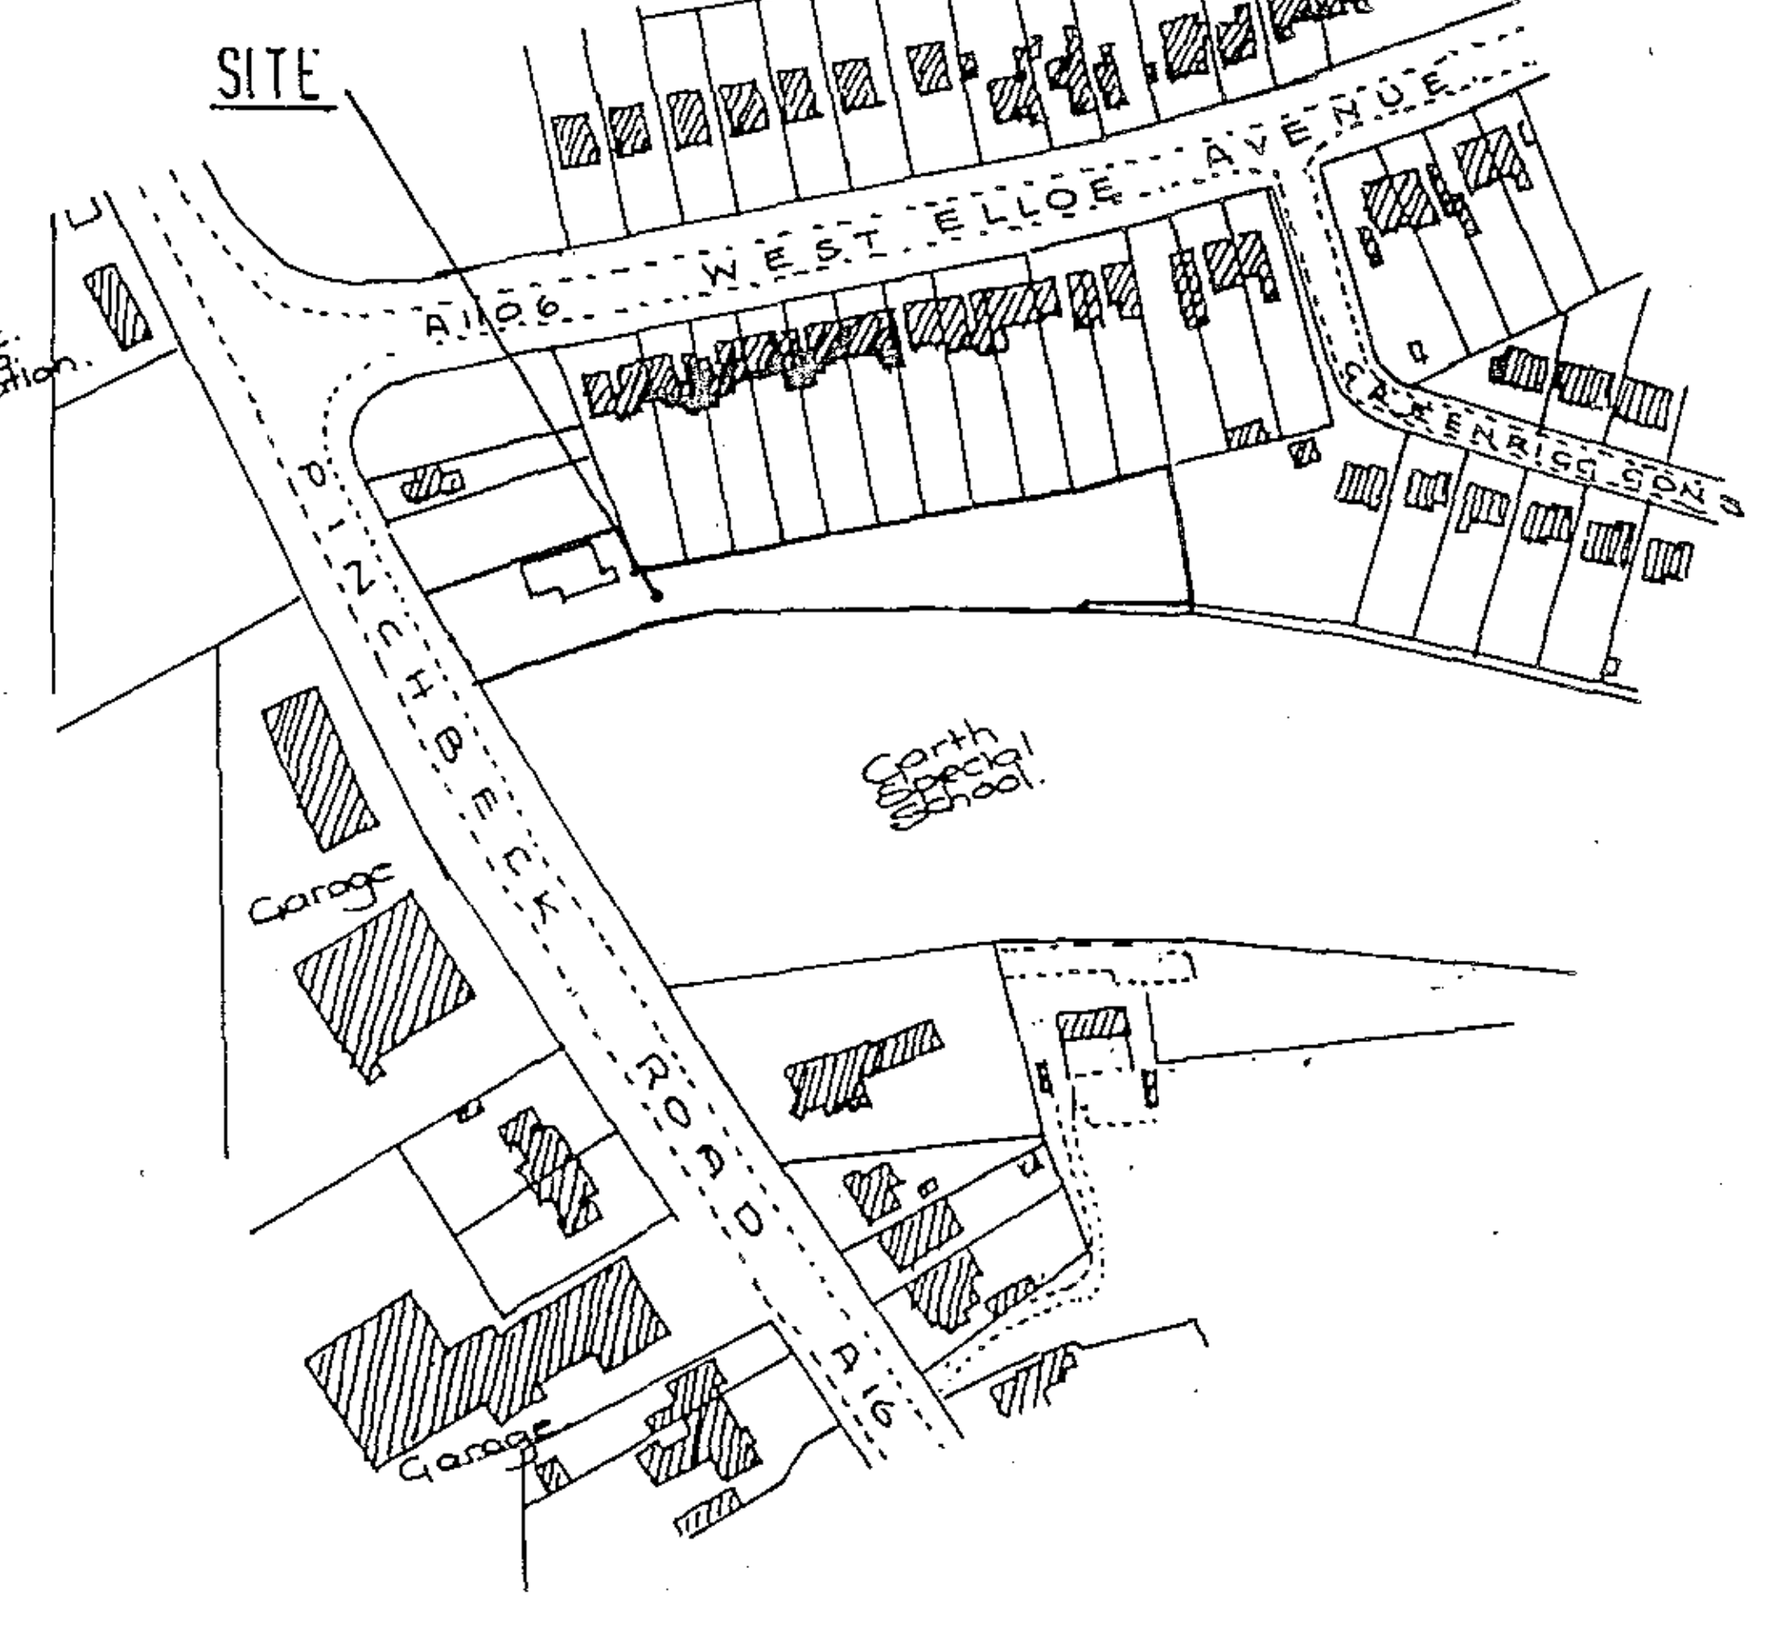

LOCATION PLAN 1:2500

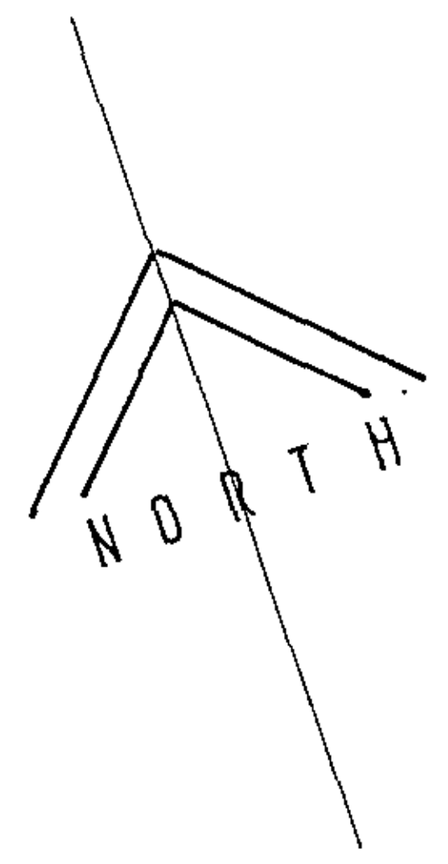

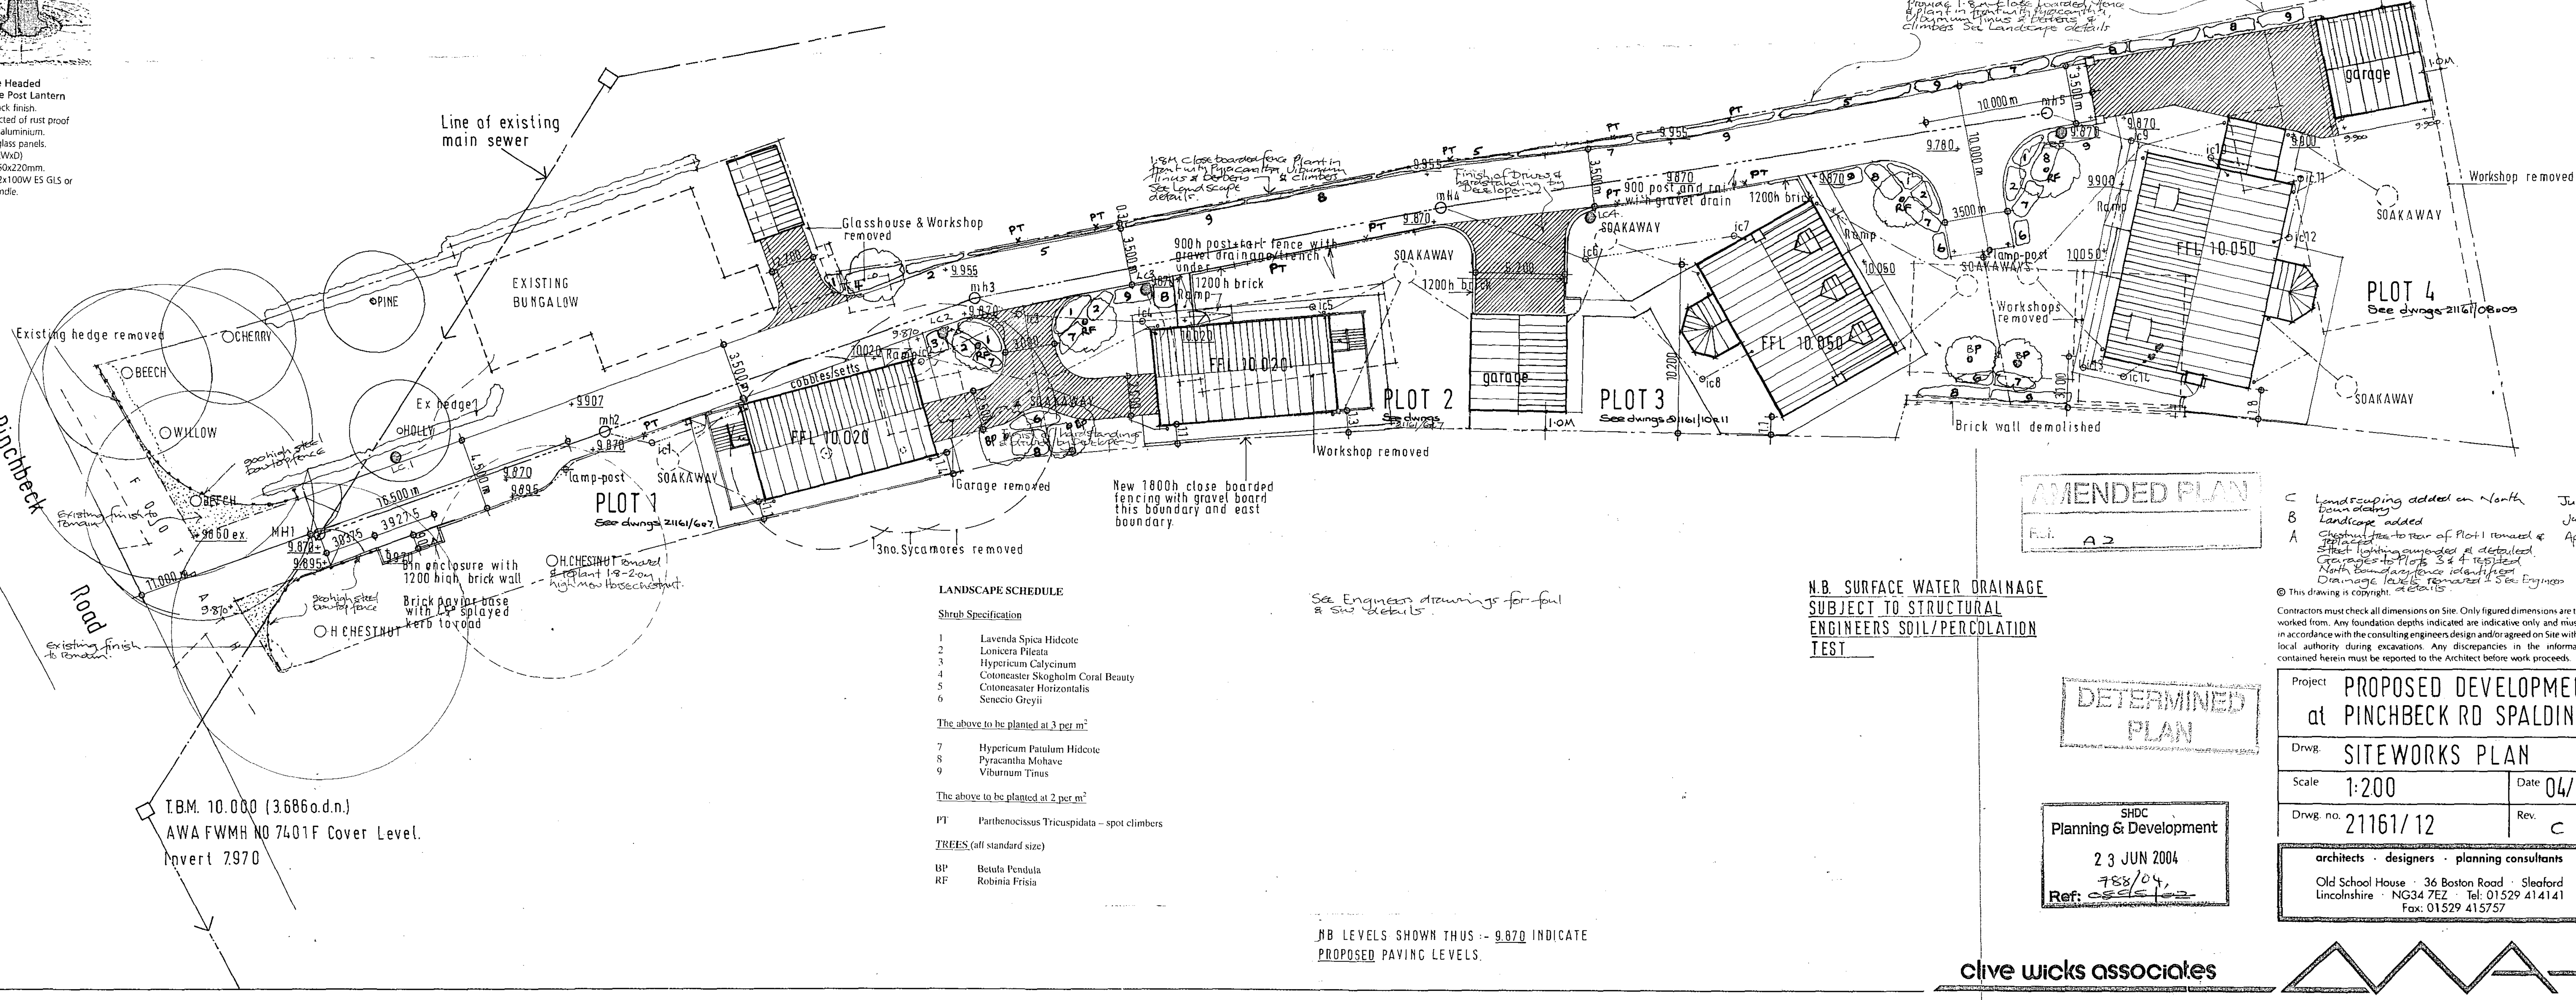

LANDSCAPE SCHEDULE

Shrub Specification

1	Lavenda Spica Hidcote
2	Lonicera Pileata
3	Hypericum Calycinum
4	Cotoneaster Skogholm Coral Beauty
5	Cotoneasater Horizontalis
6	Senecio Greyii

The above to be planted at 3 per m^2

7	Hypericum Patulum Hidcote
8	Pyracantha Mohave
9	Viburnum Tinus

The above to be planted at 2 per m^2

PT	Parthenocissus Tricuspidata – spot climbers

TREES (all standard size)

BP	Betula Pendula
RF	Robinia Frisia

See Engineers drawings for foul & SW details.

NB LEVELS SHOWN THUS :- 9.870 INDICATE PROPOSED PAVING LEVELS.

N.B. SURFACE WATER DRAINAGE SUBJECT TO STRUCTURAL ENGINEERS SOIL/PERCOLATION TEST

AMENDED PLAN
F.I. A2

DETERMINED PLAN

SHDC
Planning & Development
23 JUN 2004
788/04,
Ref: 0895/02

Rev.	Description	Date
C	Landscaping added on North boundary	June 04
B	Landscape added	June 04
A	Chestnut tree to rear of Plot 1 removed & replaced. Street lighting amended & detailed. Garages to Plots 3 & 4 resited. North boundary fence identified. Drainage levels removed – See Engineers details.	Apr. 04

© This drawing is copyright.

Contractors must check all dimensions on Site. Only figured dimensions are to be worked from. Any foundation depths indicated are indicative only and must be in accordance with the consulting engineers design and/or agreed on Site with the local authority during excavations. Any discrepancies in the information contained herein must be reported to the Architect before work proceeds.

Project	PROPOSED DEVELOPMENT at PINCHBECK RD SPALDING		
Drwg.	SITEWORKS PLAN		
Scale	1:200	Date	04/03
Drwg. no.	21161/12	Rev.	C

architects · designers · planning consultants
Old School House · 36 Boston Road · Sleaford
Lincolnshire · NG34 7EZ · Tel: 01529 414141
Fax: 01529 415757

clive wicks associates ©

UDO G614B