


u/s W.P
4275.0

F.F
2750.0

G.F
150.0

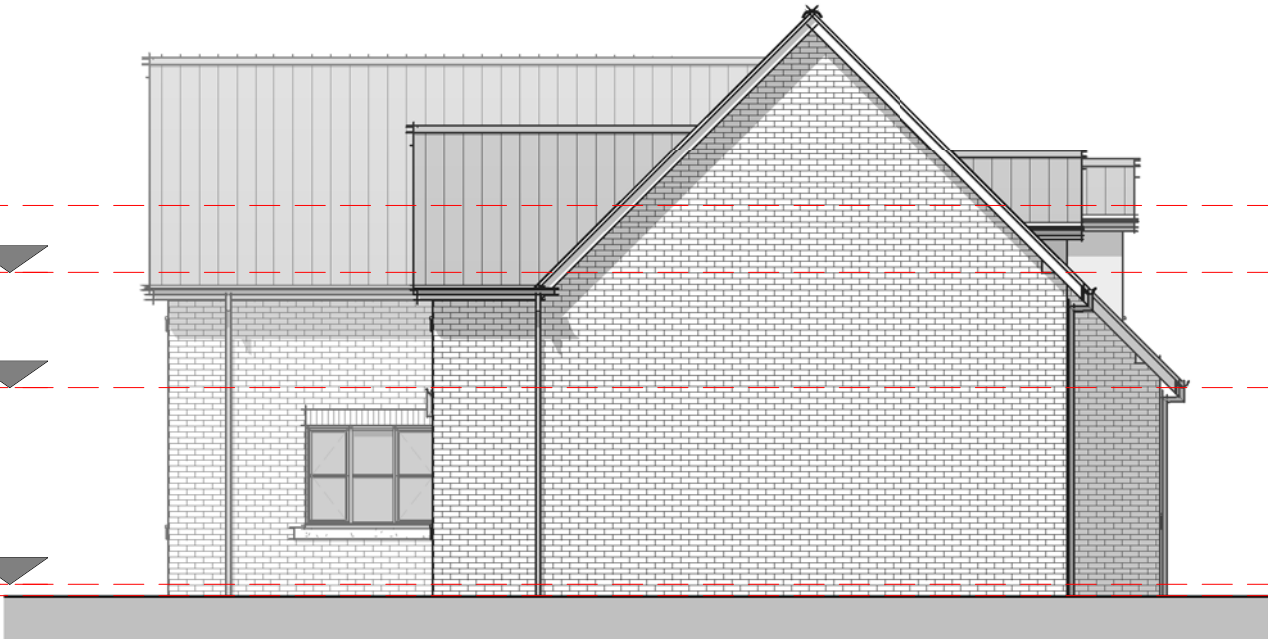

Elevation 01 – Front

1 : 100

Elevation 02 – Right

1 : 100



Elevation 03 – Rear

1 : 100



Elevation 04 – Left

1 : 100