


Elevation 01 - Front
1 : 100

u/s W.P
4510.0

F.F
2750.0


G.F
150.0

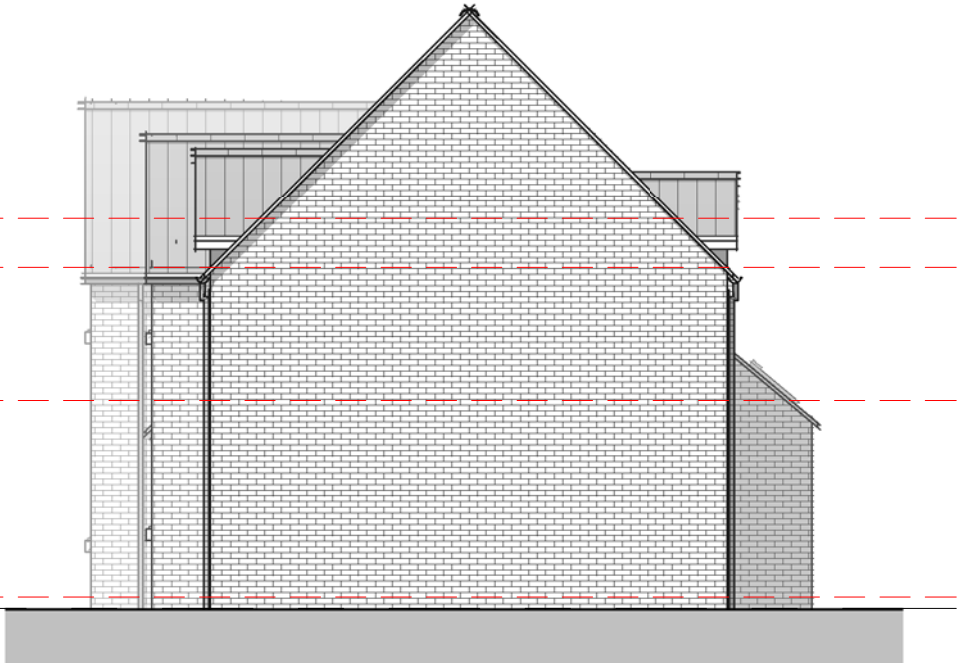

Elevation 02 - Right
1 : 100



Elevation 03 - Rear
1 : 100

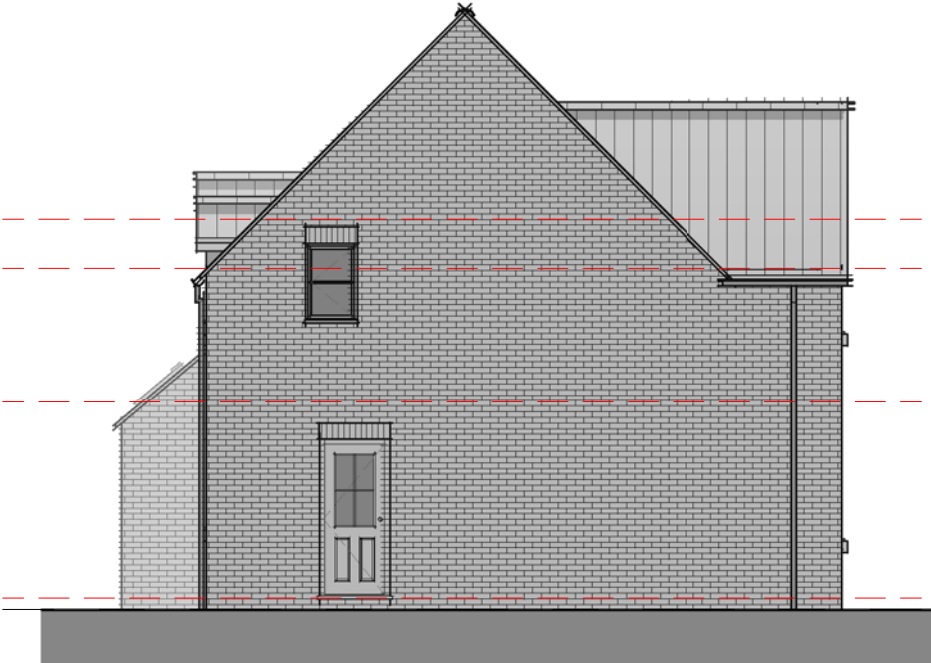

Elevation 04 - Left
1 : 100