


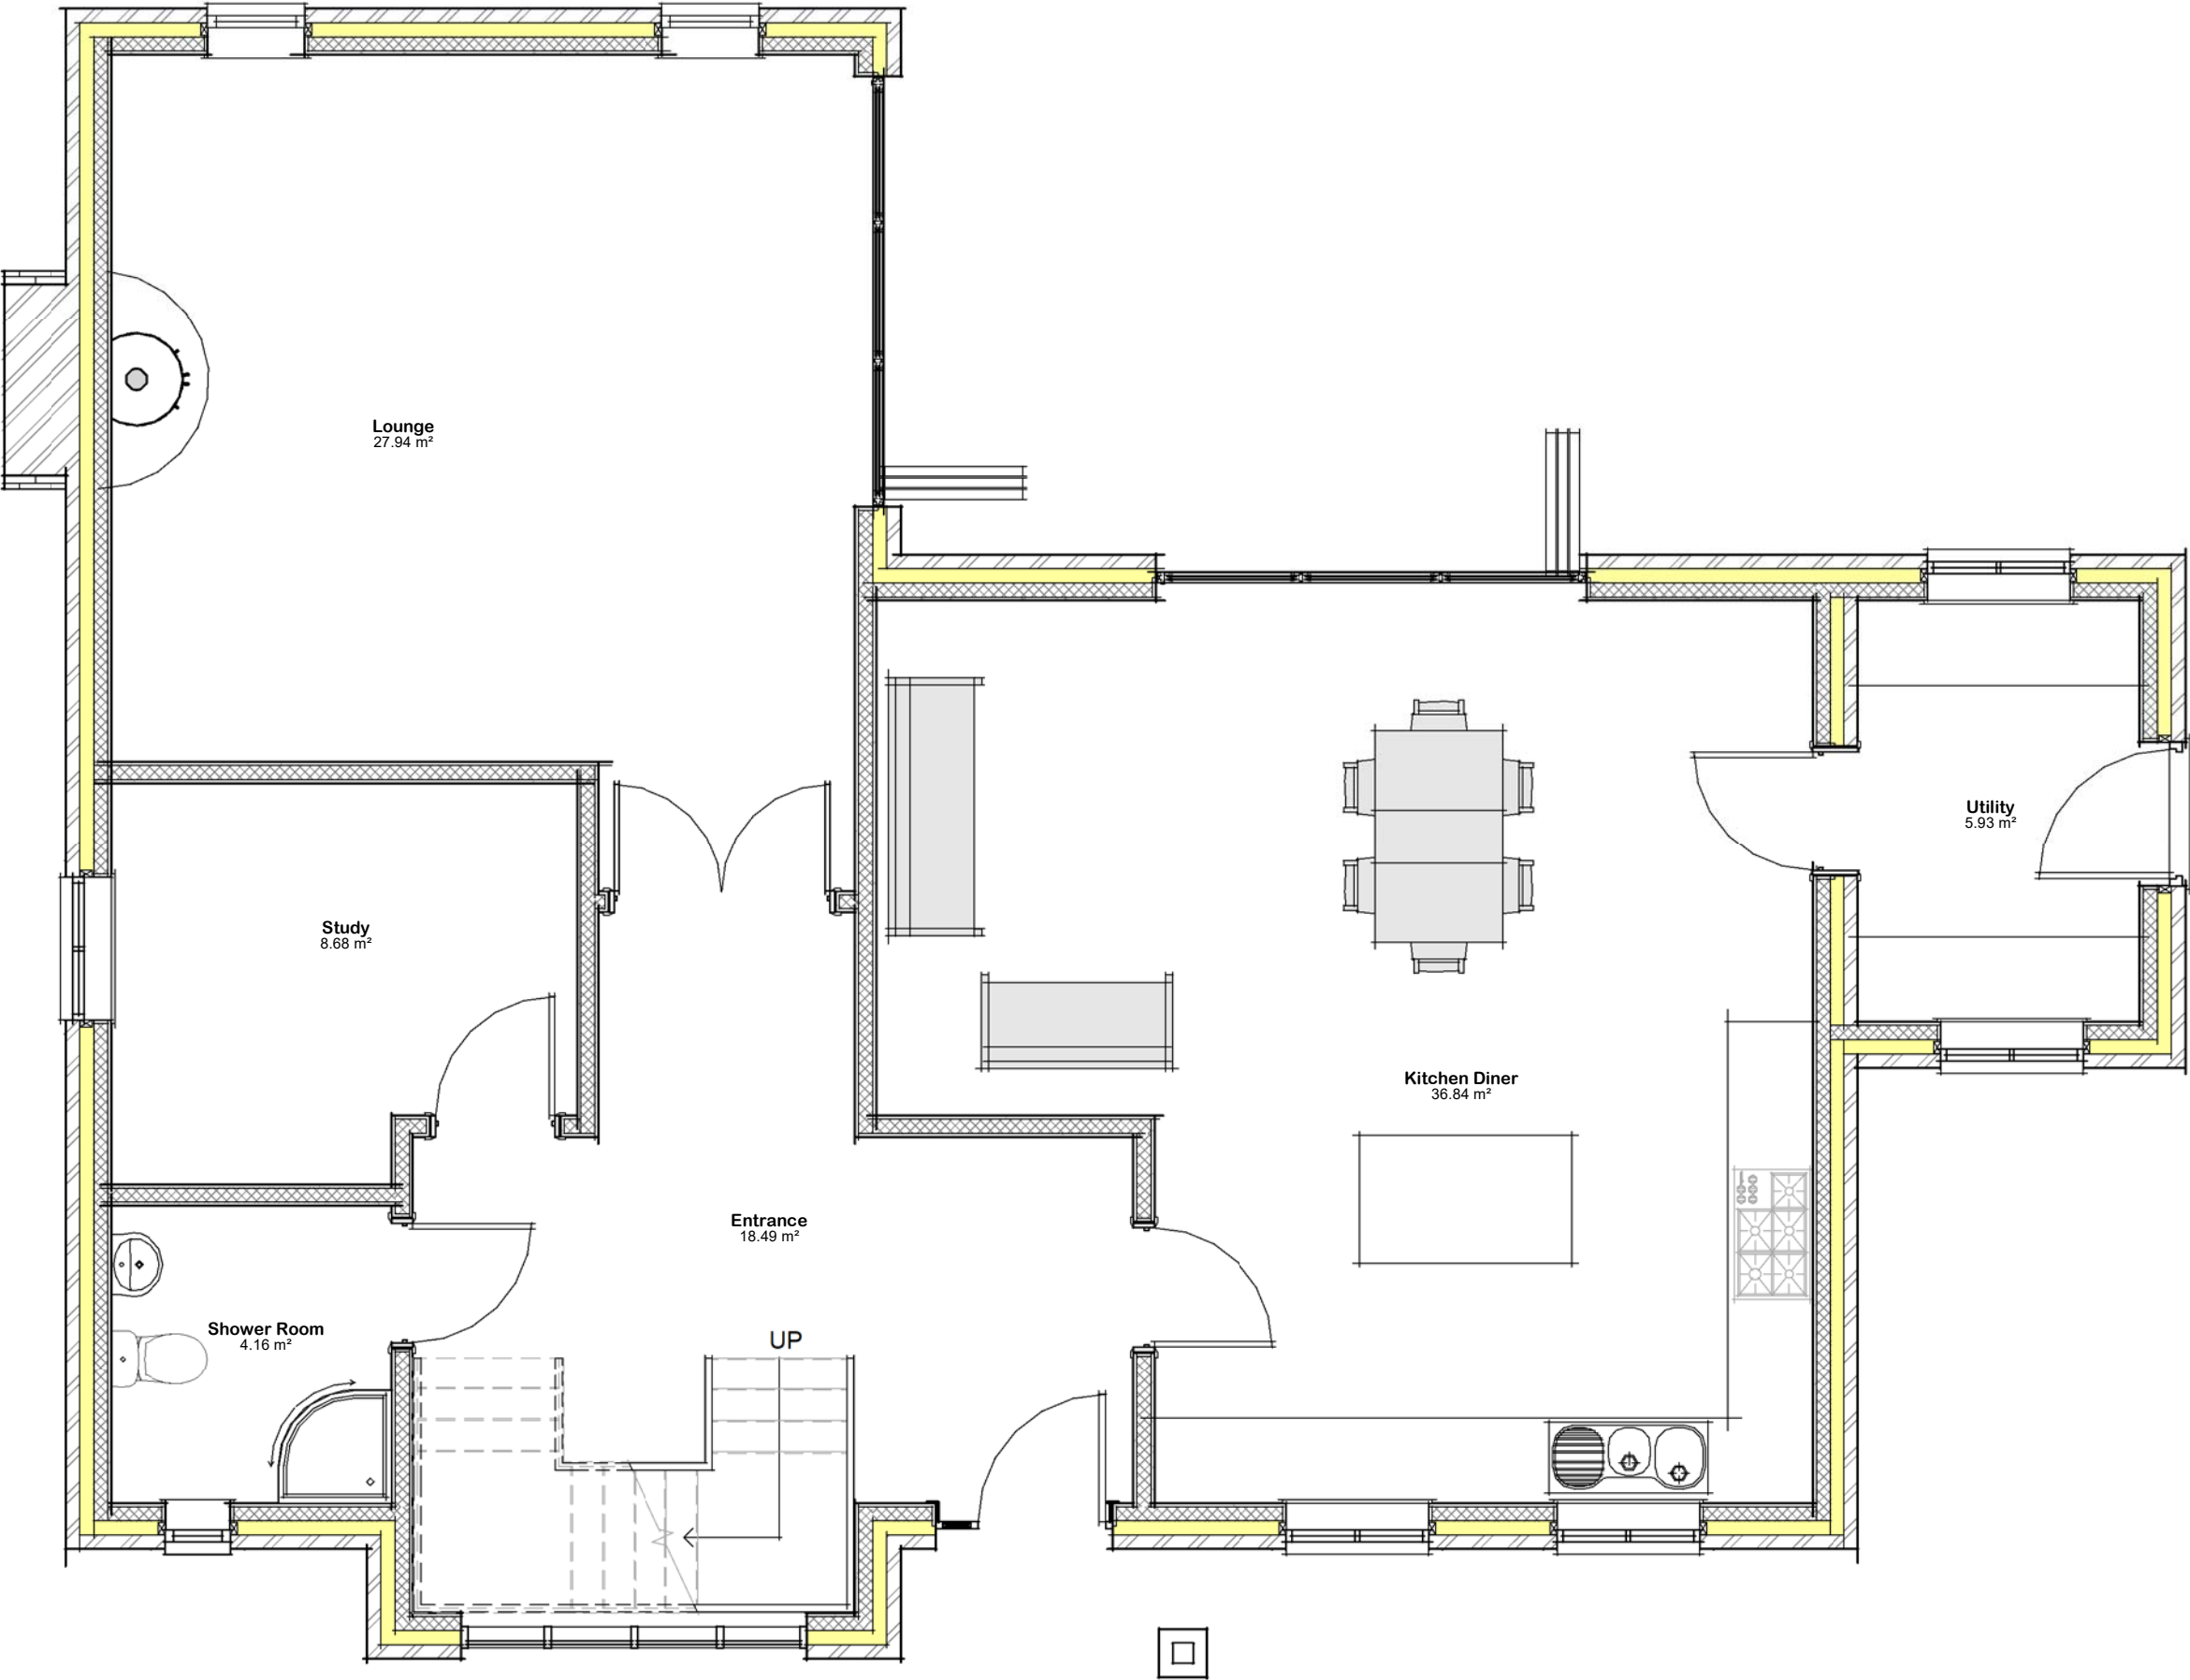

Plot 3 Grd Floor

Drg No 2475-PL3-02

