



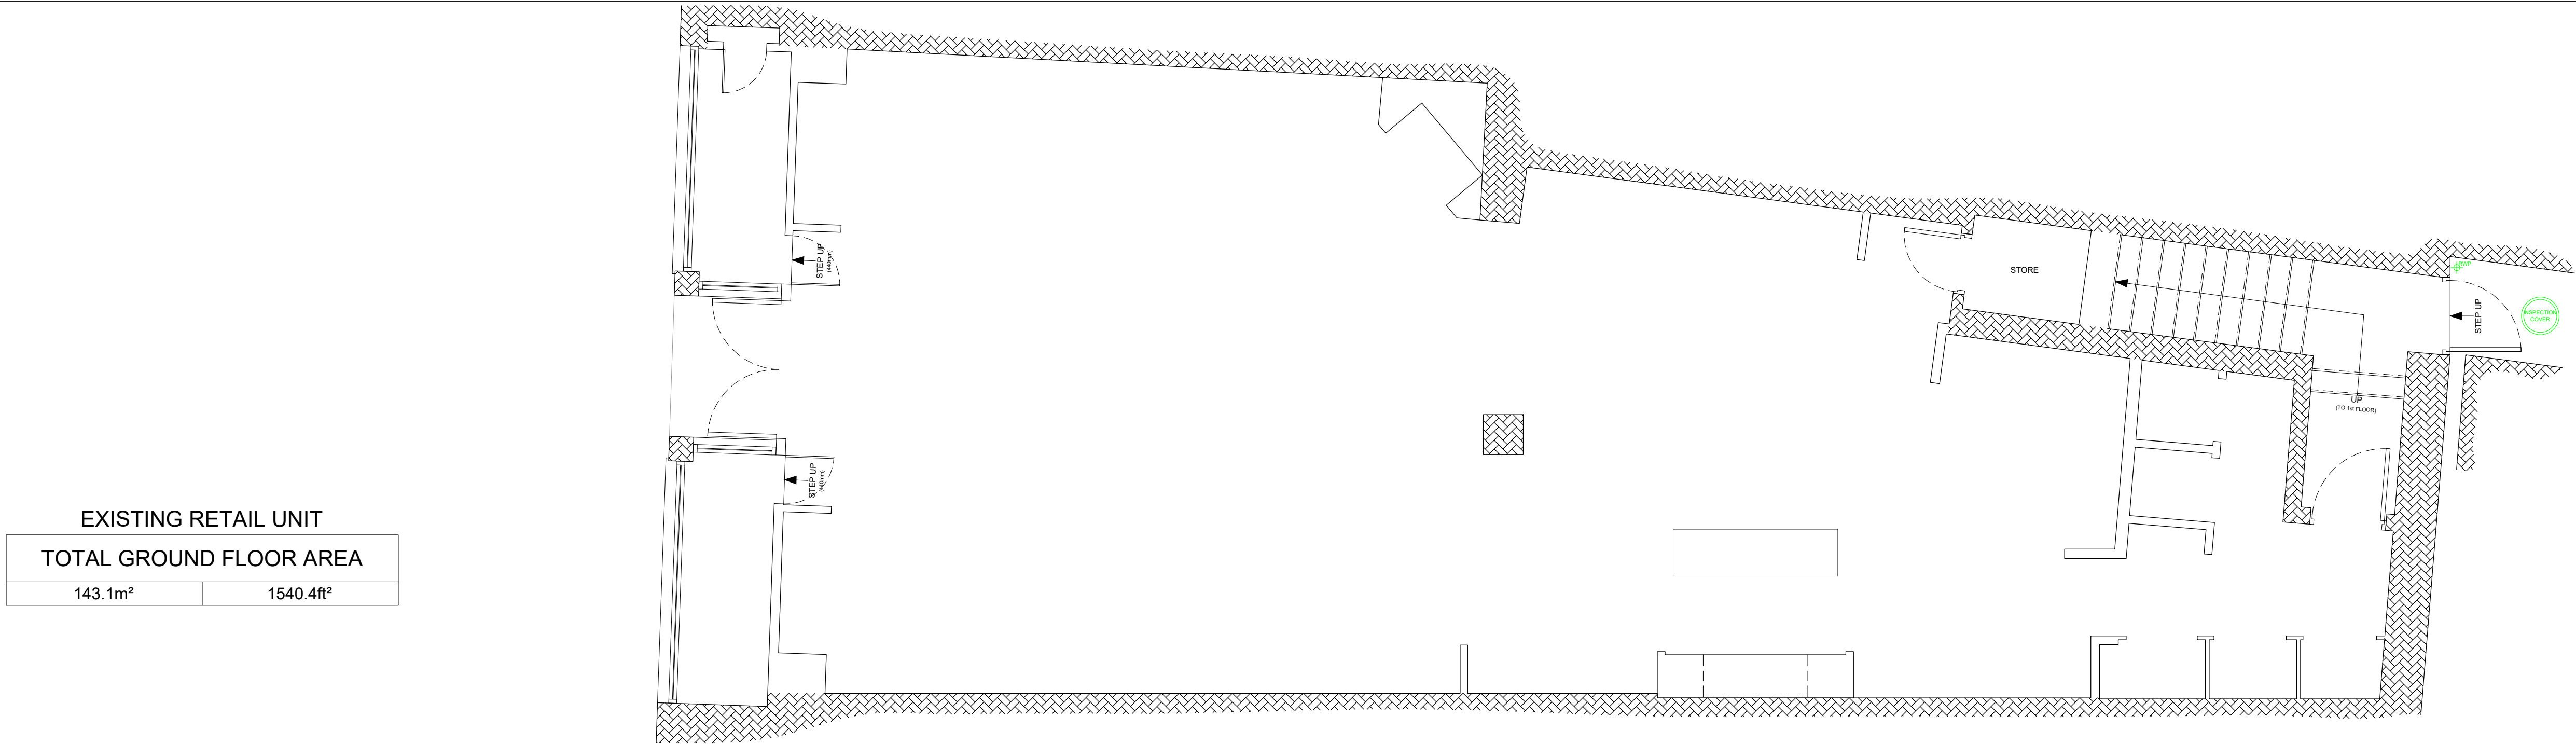

EXISTING RETAIL UNIT	
TOTAL GROUND FLOOR AREA	
143.1m ²	1540.4ft ²

EXISTING GROUND FLOOR GENERAL ARRANGEMENT PLAN

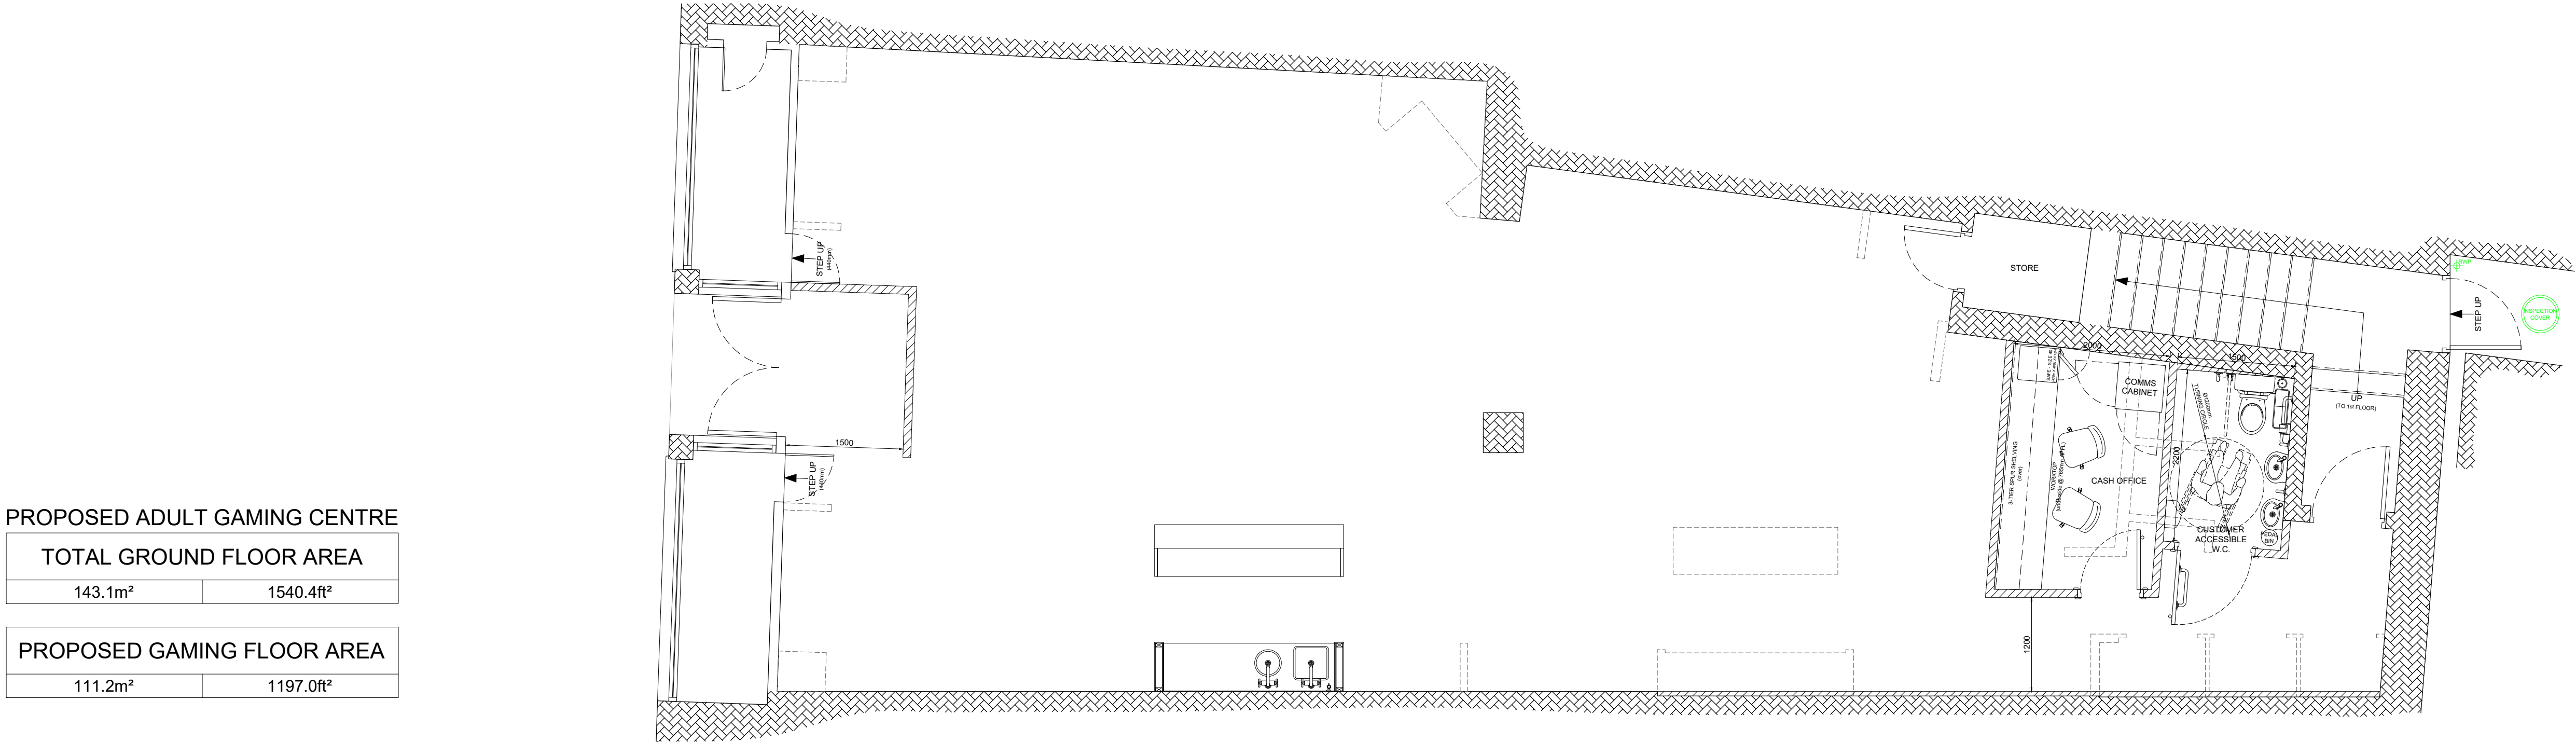

PROPOSED ADULT GAMING CENTRE	
TOTAL GROUND FLOOR AREA	
143.1m ²	1540.4ft ²

PROPOSED GAMING FLOOR AREA	
111.2m ²	1197.0ft ²

PROPOSED GROUND FLOOR GENERAL ARRANGEMENT PLAN

REVISIONS
REV 0:

PROPOSED

FIT OUT TYPE
CONCEPT 2

PROJECT
MERKUR SLOTS
32-33 HALL PLACE
SPALDING
PE11 1SG

DESCRIPTION
EXISTING & PROPOSED GROUND FLOOR
PLAN

DRAWN BY S.R.B.	SCALE 1:50	DATE 29/06/21
--------------------	---------------	------------------

DRAWING No. 999-EXPR-01	REVISION -
----------------------------	---------------



COPYRIGHT IS RESERVED BY MERKUR CASINO UK AND IS ISSUED ON THE CONDITION THAT IT IS NOT COPIED OR DISCLOSED BY OR TO ANY UNAUTHORISED PERSONS WITHOUT PRIOR CONSENT FROM MERKUR CASINO UK.
THIS DRAWING SHOULD NOT BE SCALED. THE CONTRACTOR SHOULD CHECK ALL DIMENSIONS ON SITE. ANY ERROR OR OMISSION SHOULD BE REPORTED TO MERKUR CASINO UK.