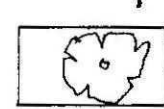
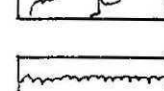
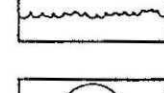
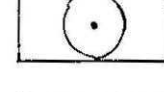
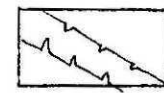
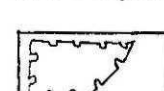


KEY:


-  EXISTING TREE TO BE RETAINED.
-  HEDGEROW TO BE RETAINED.
-  LAUREL HEDGE TO BE RETAINED.
-  PROPOSED SPECIMEN TREE.
-  PROPOSED NATIVE HEDGEROW.
-  PROPOSED NATIVE UNDERSTOREY.
-  PROPOSED BULB PLANTING.

NOTES

This drawing should be read in conjunction with the 'Planting Schedule & Maintenance Notes' which form the submission for Condition Compliance.


These planting proposals have been prepared without the benefit of drawings illustrating the location of underground services. It is therefore the responsibility of the client to provide the main landscape contractor with this information so that planting does not compromise drainage runs or utilities in any way.

0 10 20
SCALE BAR IN METRES.

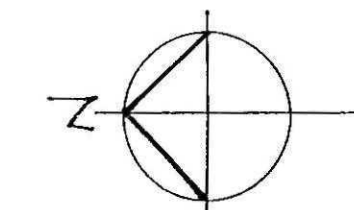

Scale 1:250.

M I L L D R O V E N O R T H

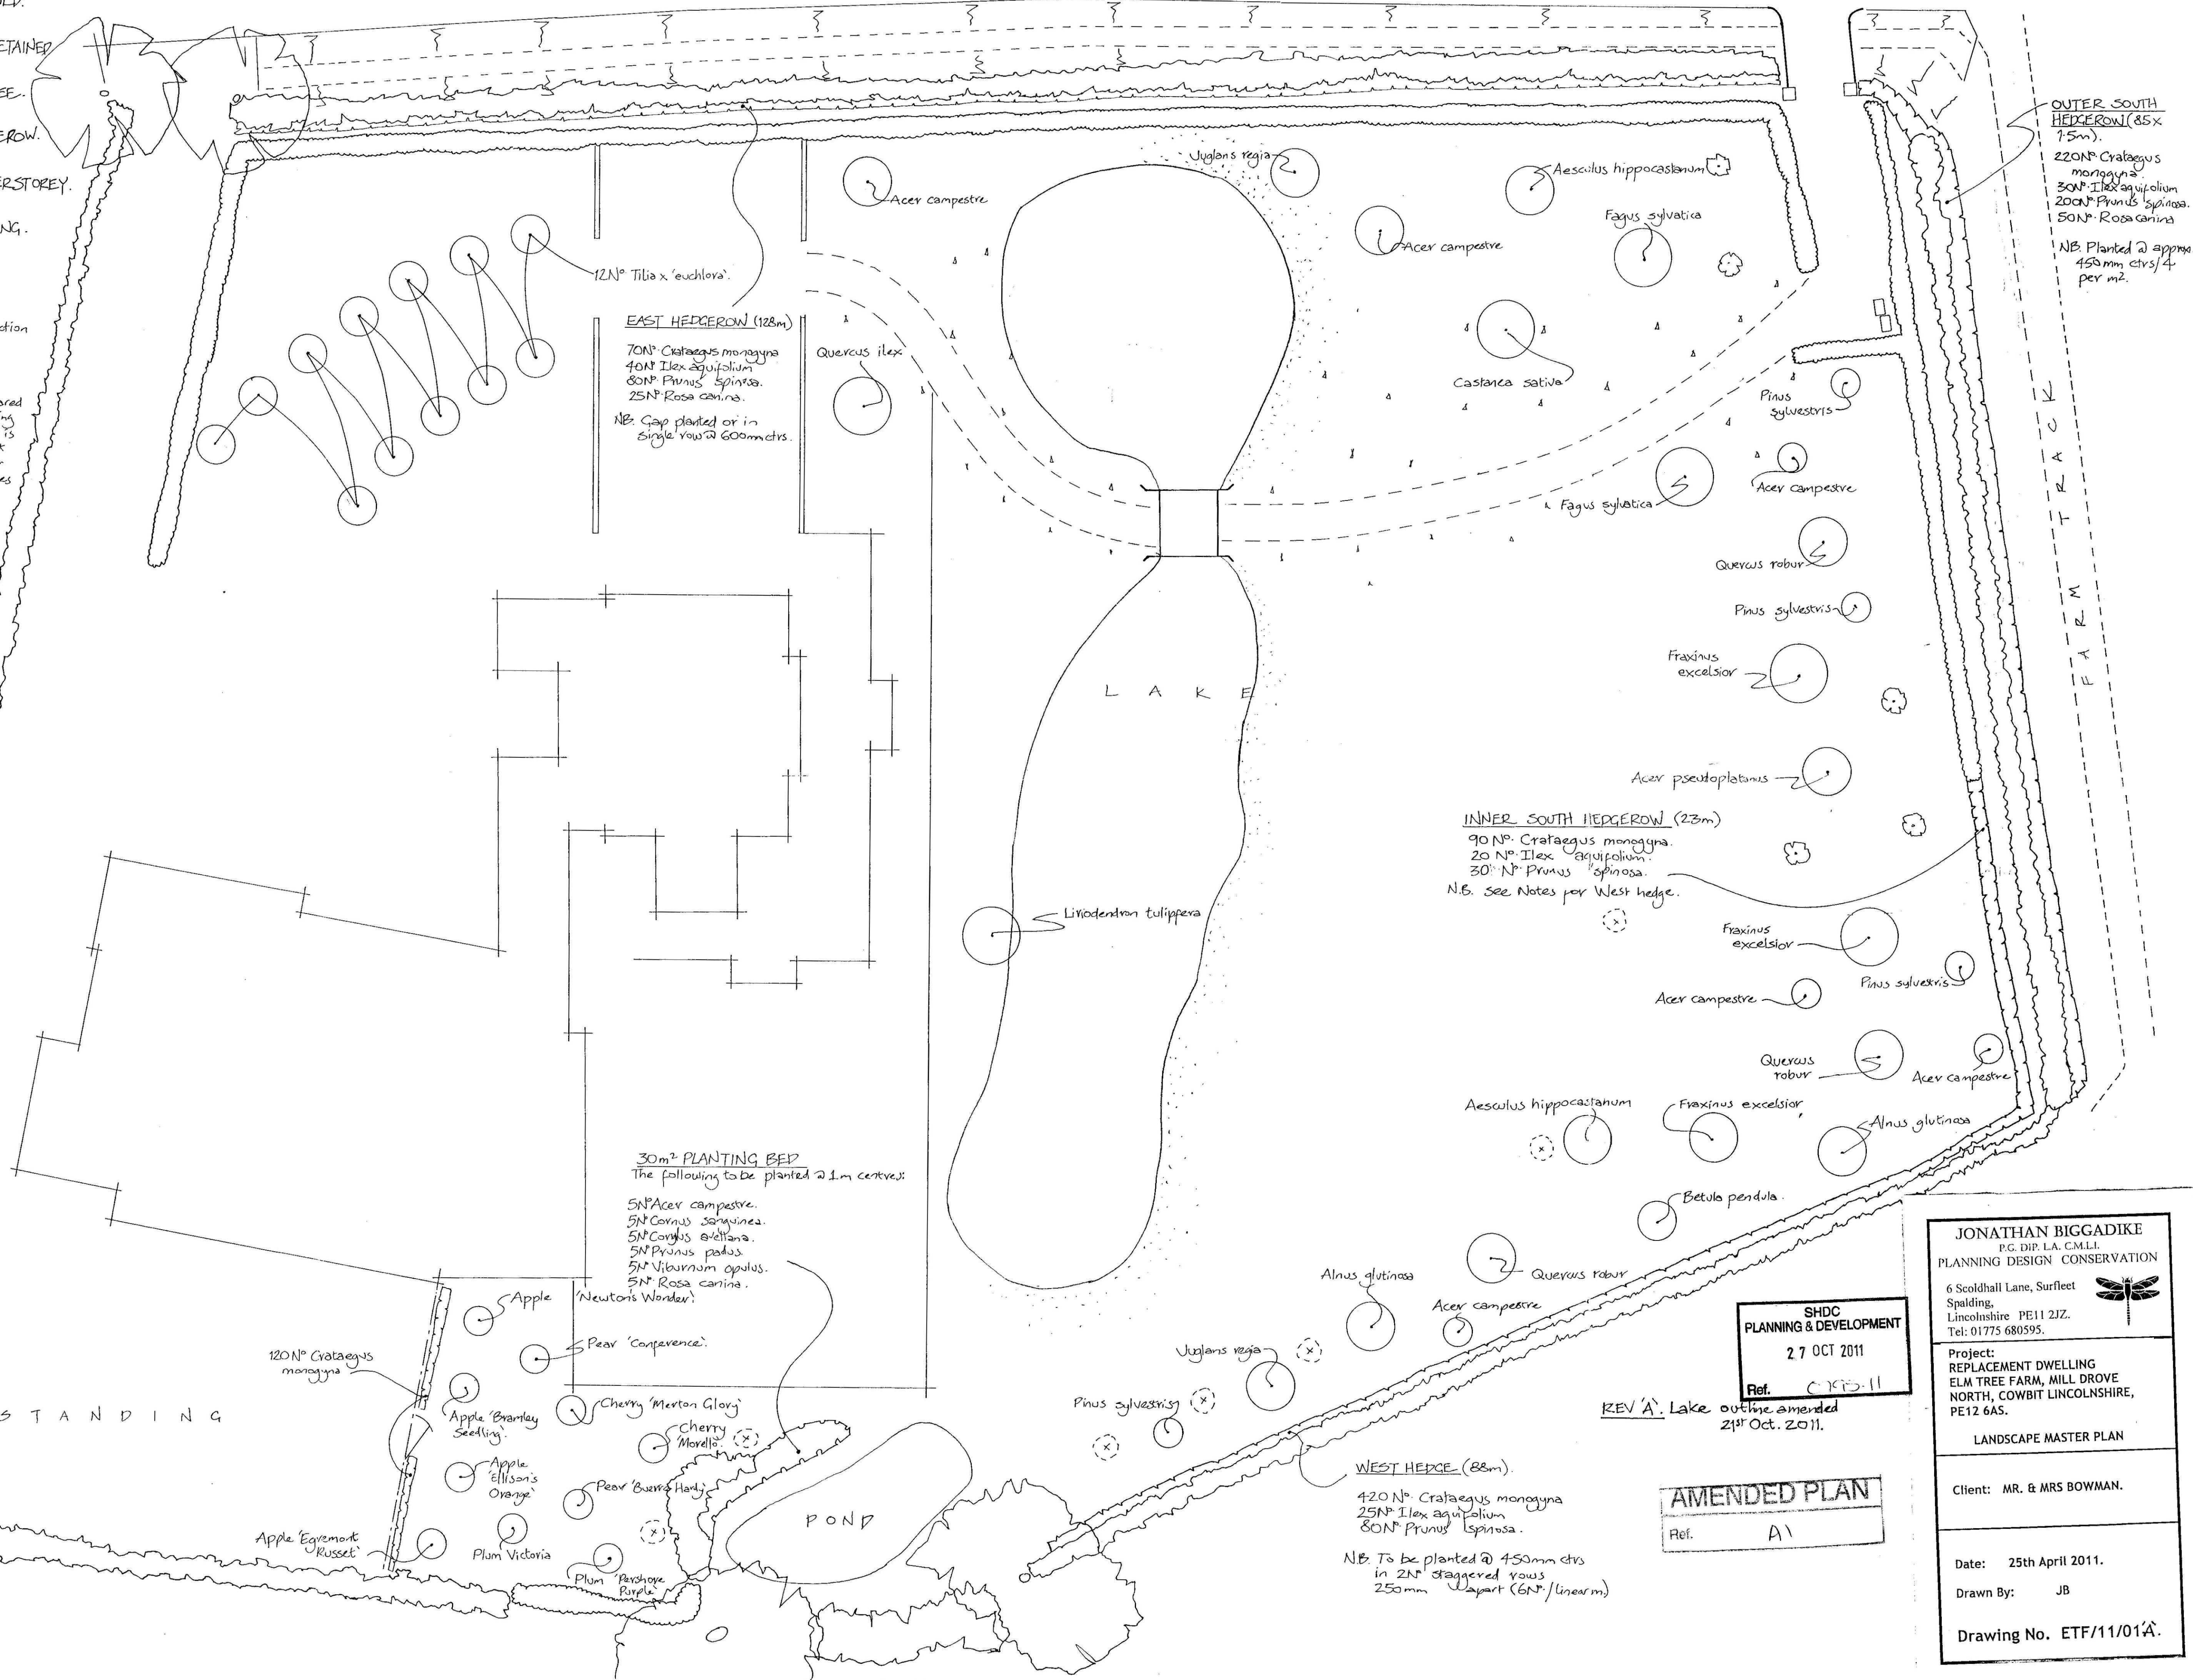

SHDC
PLANNING & DEVELOPMENT
27 OCT 2011
Ref. C195-11

REV 'A' Lake outline amended 21st Oct. 2011.

AMENDED PLAN
Ref. A1

JONATHAN BIGGADIKE
 P.G. DIP. L.A. C.M.L.I.
 PLANNING DESIGN CONSERVATION

6 Scoldhall Lane, Surfleet
 Spalding,
 Lincolnshire PE11 2JZ.
 Tel: 01775 680595.

Project:
 REPLACEMENT DWELLING
 ELM TREE FARM, MILL DROVE
 NORTH, COWBIT LINCOLNSHIRE,
 PE12 6AS.

LANDSCAPE MASTER PLAN

Client: MR. & MRS BOWMAN.

Date: 25th April 2011.
 Drawn By: JB

Drawing No. ETF/11/01A.