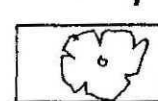
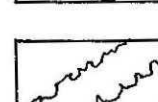
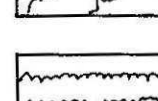
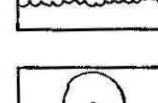
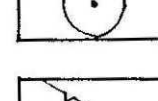
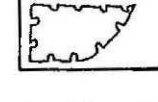


KEY.


-  EXISTING TREE TO BE RETAINED.
-  HEDGEROW TO BE RETAINED.
-  LAUREL HEDGE TO BE RETAINED.
-  PROPOSED SPECIMEN TREE.
-  PROPOSED NATIVE HEDGEROW.
-  PROPOSED NATIVE UNDERSTOREY.
-  PROPOSED BULB PLANTING.

NOTES

This drawing should be read in conjunction with the Planting Schedule & Maintenance Notes which form the submission for Condition Compliance.


These planting proposals have been prepared without the benefit of drawings illustrating the location of underground services. It is therefore the responsibility of the client to provide the main landscape contractor with this information so that planting does not compromise drainage runs or utilities in any way.

0 10 20
SCALE BAR IN METRES.

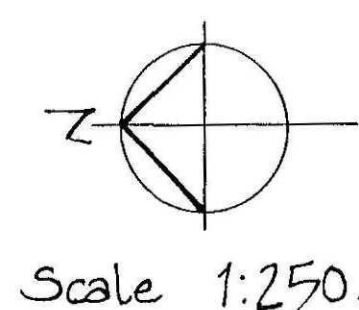

Scale 1:250.

M I L L D R O V E N O R T H

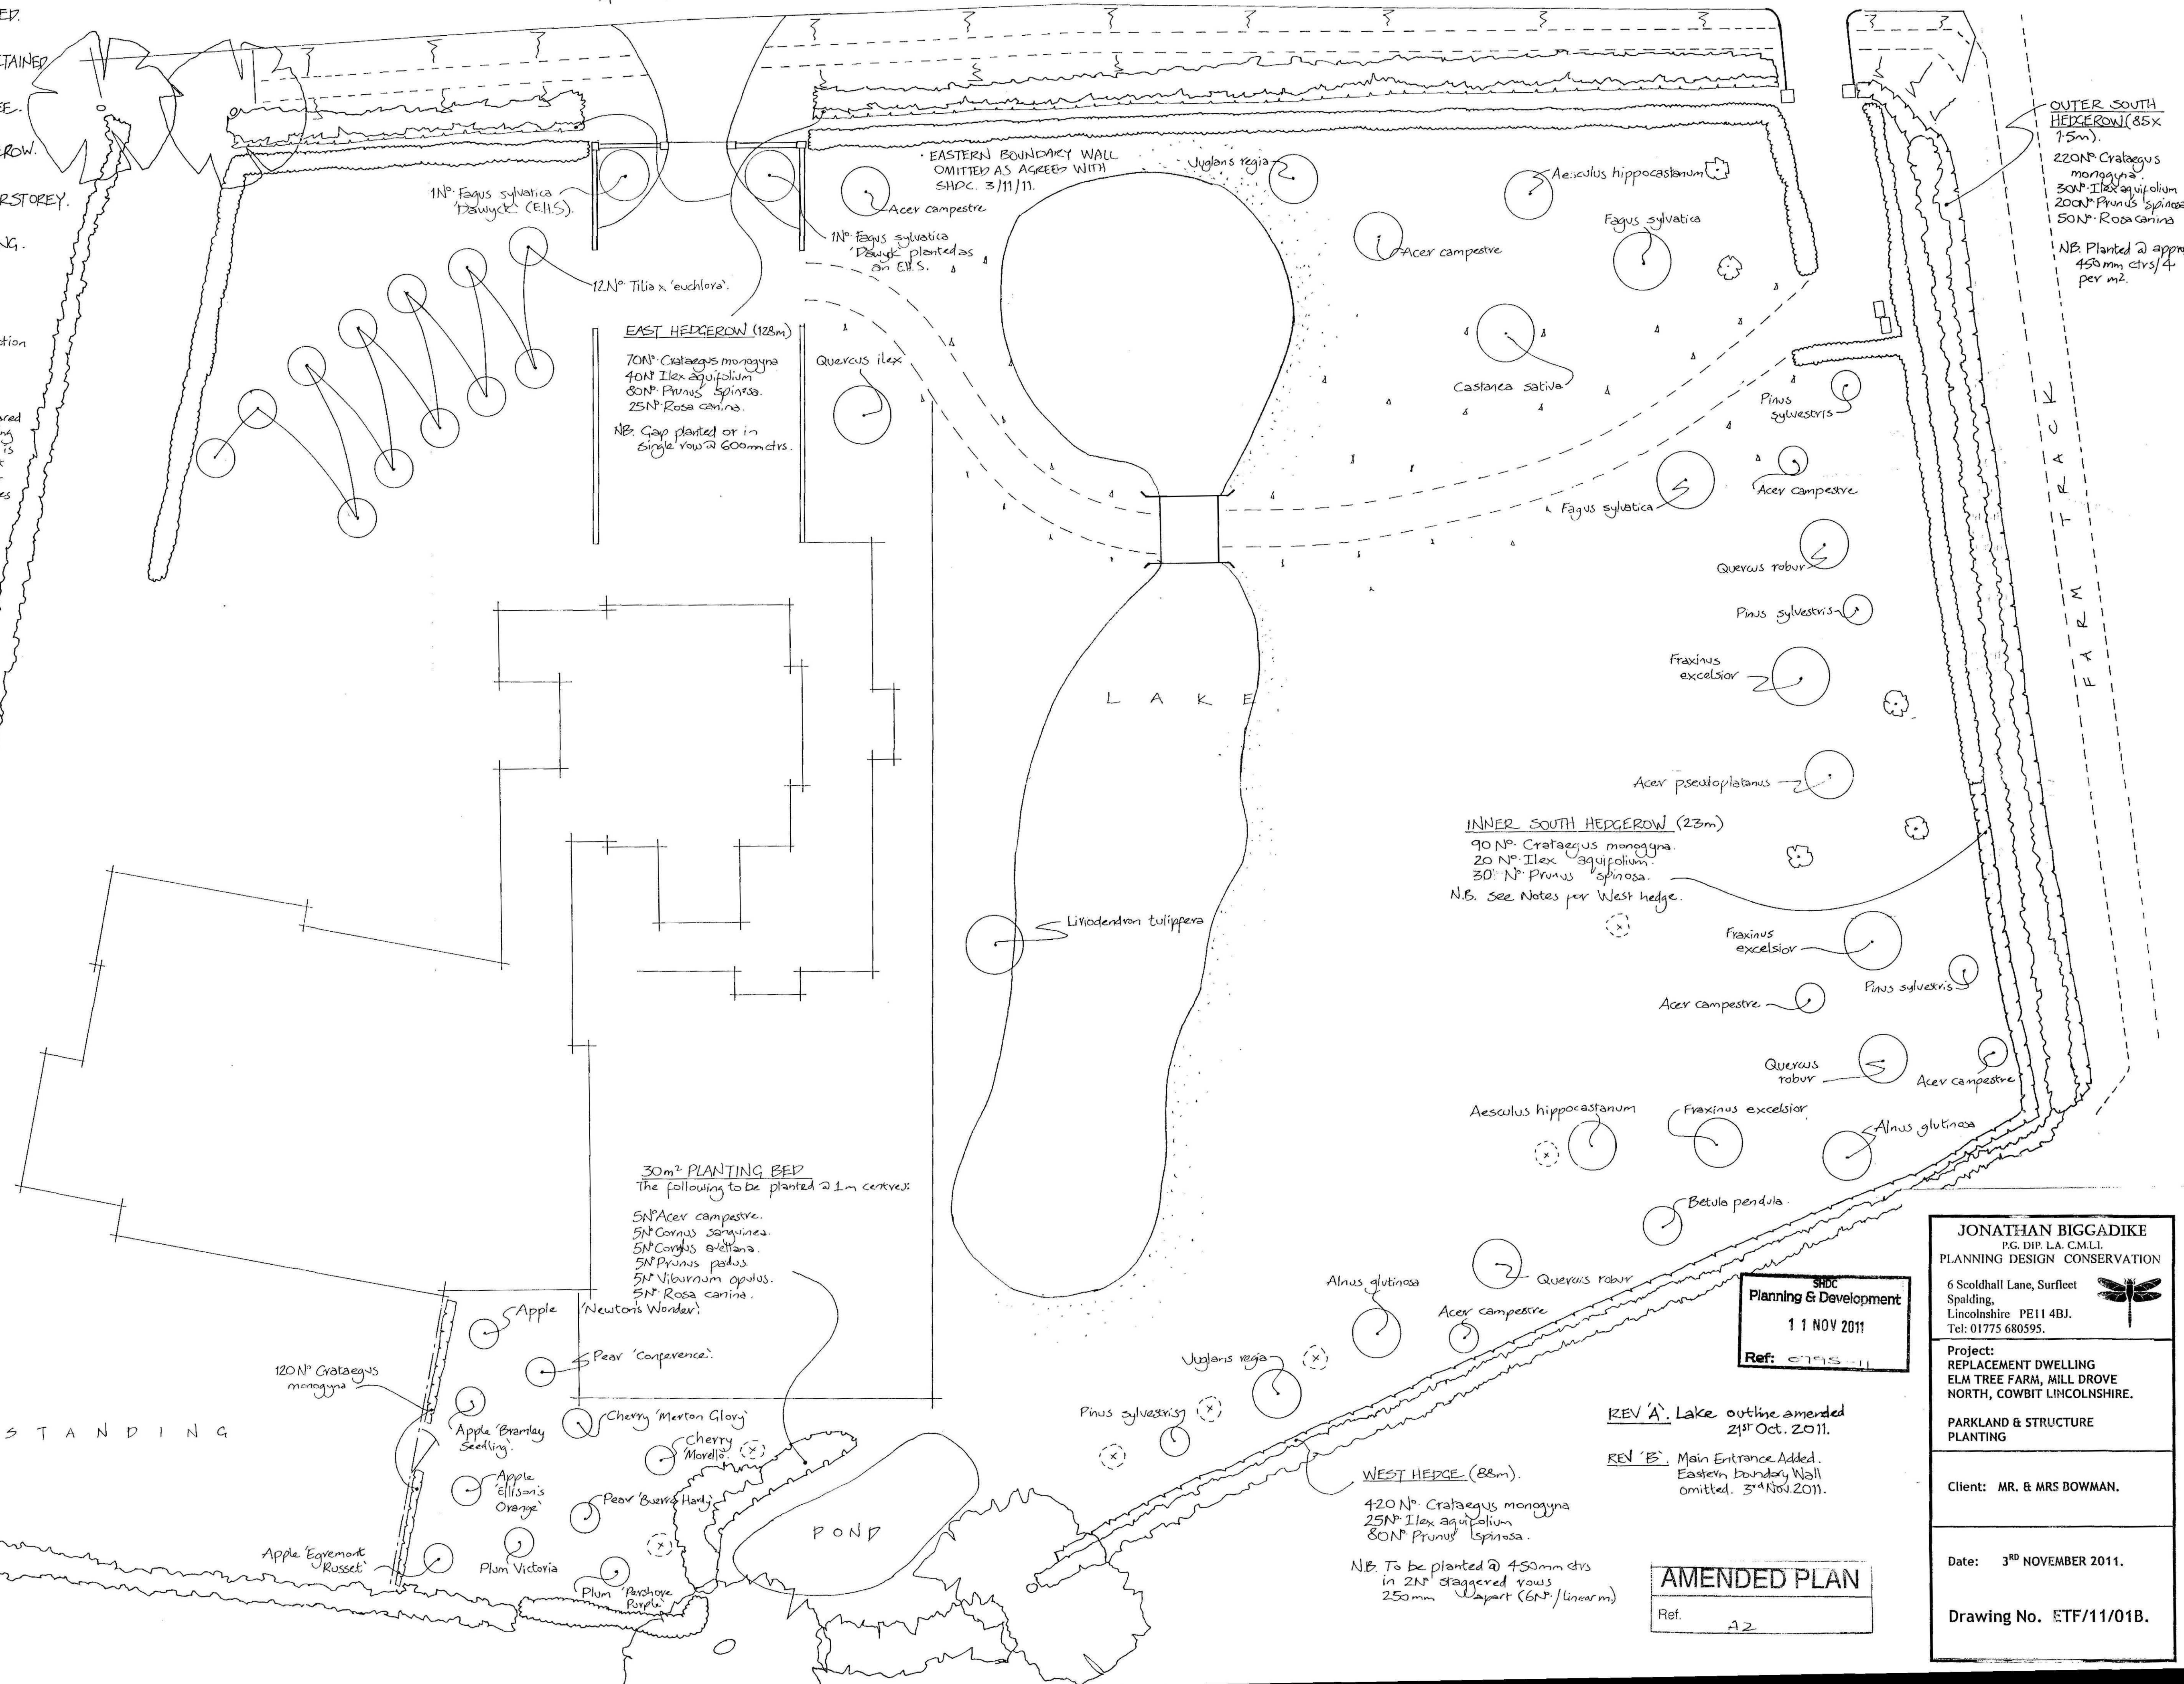

SHDC
Planning & Development
11 NOV 2011
Ref: 0715-11

REV 'A' Lake outline amended 21st Oct. 2011.
REV 'B' Main Entrance Added. Eastern boundary Wall omitted. 3rd Nov 2011.

AMENDED PLAN
Ref. A2

JONATHAN BIGGADIKE
 P.G. DIP. L.A. C.M.L.L.
 PLANNING DESIGN CONSERVATION

6 Scoldhall Lane, Surfleet
 Spalding,
 Lincolnshire PE11 4BJ.
 Tel: 01775 680595.

Project:
 REPLACEMENT DWELLING
 ELM TREE FARM, MILL DROVE
 NORTH, COWBIT LINCOLNSHIRE.

**PARKLAND & STRUCTURE
 PLANTING**

Client: MR. & MRS BOWMAN.

Date: 3RD NOVEMBER 2011.

Drawing No. ETF/11/01B.