



KEY:

- EXISTING TREE TO BE RETAINED.
- HERDGEROW TO BE RETAINED.
- LAUREL HEDGE TO BE RETAINED.
- PROPOSED SPECIMEN TREE.
- PROPOSED NATIVE HERDGEROW.
- PROPOSED NATIVE UNDERSTOREY.
- PROPOSED BULB PLANTING.


NOTES

This drawing should be read in conjunction with the Planting Schedule & Maintenance Notes which form the submission for Condition Compliance.

These planting proposals have been prepared without the benefit of drawings illustrating the location of underground services. It is therefore the responsibility of the client to provide the main landscape contractor with this information so that planting does not compromise drainage runs or utilities in any way.

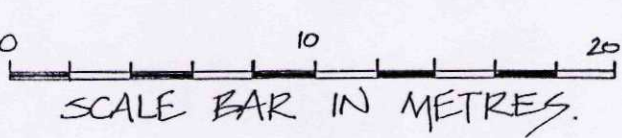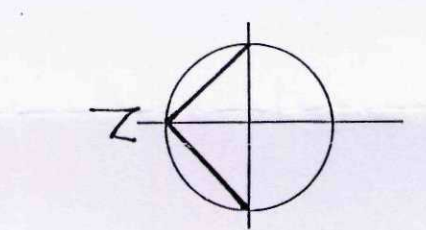

M I L L D R O V E N O R T H

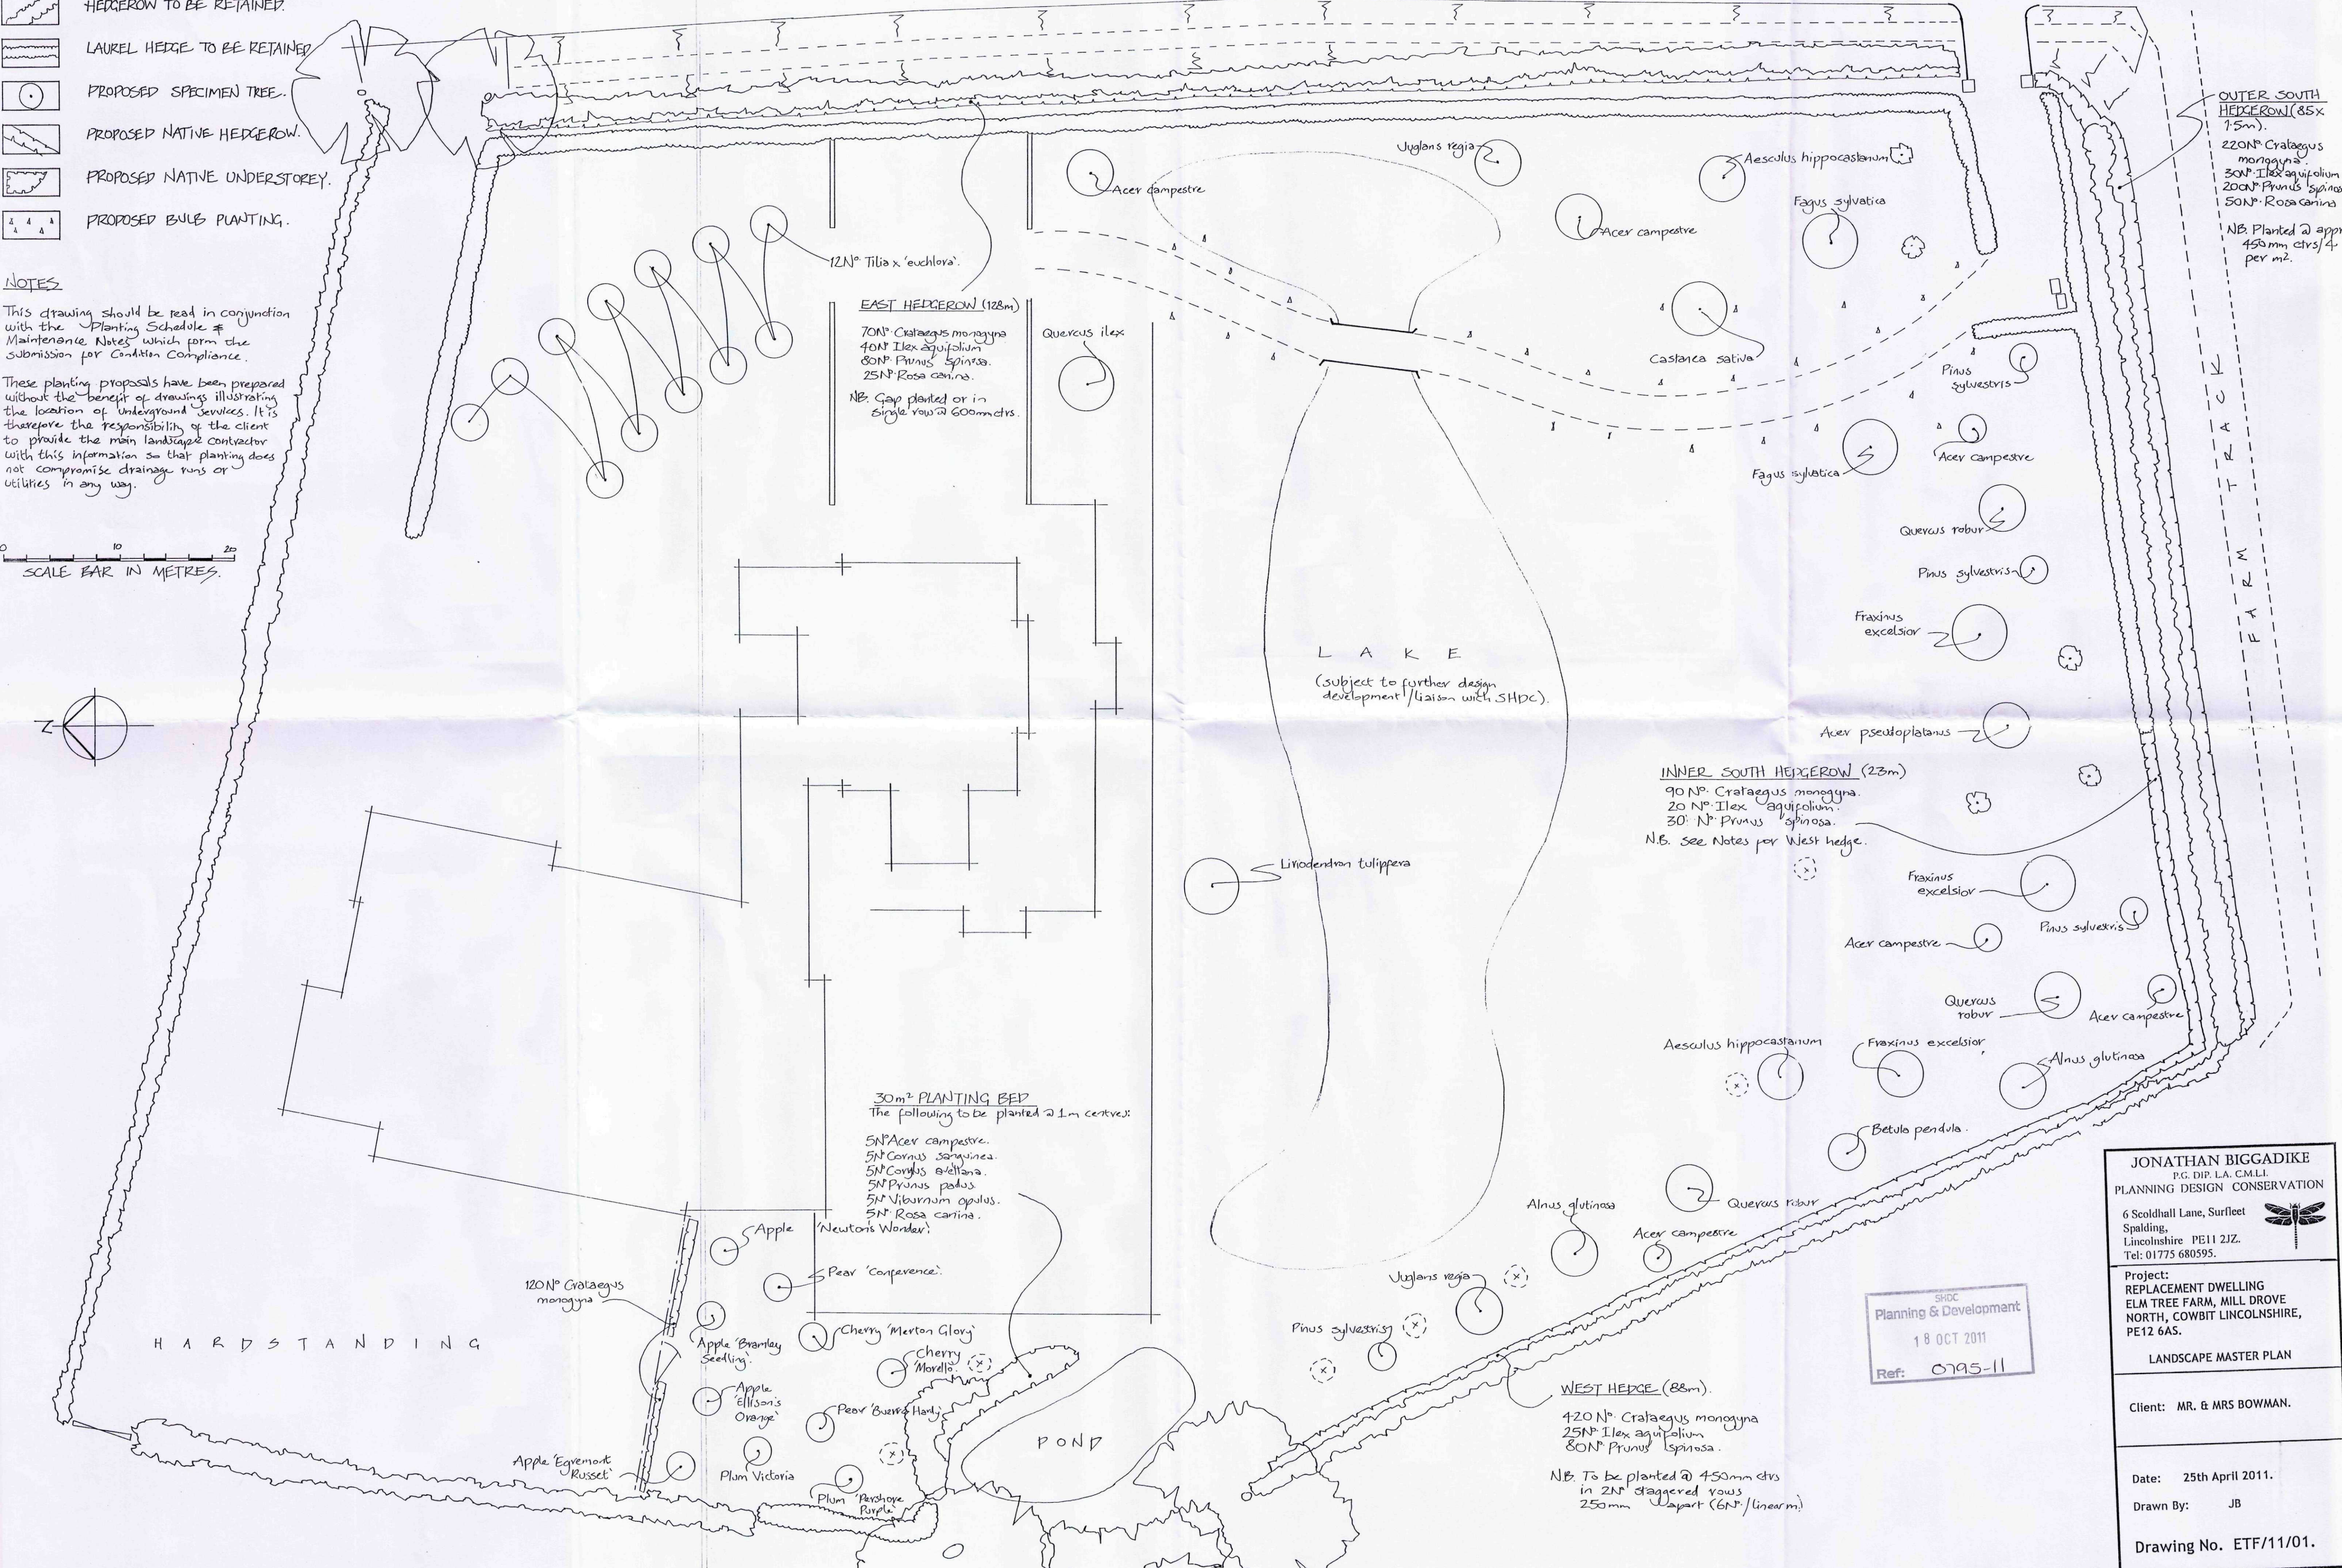

EAST HEDGEROW (128m)

- 70N° Crataegus monogyna
- 40N° Ilex aquifolium
- 80N° Prunus spinosa
- 25N° Rosa canina

N.B. Gap planted or in single rows @ 600mm ctrs.

INNER SOUTH HEDGEROW (23m)

- 90N° Crataegus monogyna
- 20N° Ilex aquifolium
- 30N° Prunus spinosa

N.B. See Notes for West hedge.

30m² PLANTING BED

The following to be planted @ 1m centres:

- 5N° Acer campestre
- 5N° Cornus sanguinea
- 5N° Cornus avellana
- 5N° Prunus padus
- 5N° Viburnum opulus
- 5N° Rosa canina

WEST HEDGE (88m)

- 420N° Crataegus monogyna
- 25N° Ilex aquifolium
- 80N° Prunus spinosa

N.B. To be planted @ 450mm ctrs in 2N° staggered rows 250mm apart (6N°/linearm).

OUTER SOUTH HEDGEROW (85x 1.5m)

- 220N° Crataegus monogyna
- 30N° Ilex aquifolium
- 200N° Prunus spinosa
- 50N° Rosa canina

N.B. Planted @ approx. 450mm ctrs/4' per m².

JONATHAN BIGGADIKE
P.G. DIP. L.A. C.M.L.I.
PLANNING DESIGN CONSERVATION

6 Scoldhall Lane, Surfleet
Spalding,
Lincolnshire PE11 2JZ.
Tel: 01775 680595.

Project:
REPLACEMENT DWELLING
ELM TREE FARM, MILL DROVE
NORTH, COWBIT LINCOLNSHIRE,
PE12 6AS.

LANDSCAPE MASTER PLAN

Client: MR. & MRS BOWMAN.

Date: 25th April 2011.
Drawn By: JB

Drawing No. ETF/11/01.

