

ABBREVIATIONS & SYMBOLS

ABBREVIATIONS & SYMBOLS

[illegible]

DRAWING NOTE

Trees are drawn to scale showing the heights should be used as a guide only.

roof line details are indicative only and taken externally from ground level.

work.

reasonably visible at the time of the survey.

Measured Building Surveys

from cill to the top of window.

General

dimensions are in metres unless otherwise stated.

stated scale. All control must be checked and verified prior to use.

supplied.

SURVEY CONTROL CO-ORDINATES			
STATIONS	EASTINGS	NORTHINGS	LEVEL
ST01	524198.713	321183.105	5.214
ST02	524198.632	321220.141	5.214
ST03	524148.586	321212.111	3.231
ST04	524176.253	321167.636	5.089


SURVEY GRID AND LEVEL DATUM

factor of 1,000.

ST01 established by GPS using OSGM02(GB),

REV	DESCRIPTION	DRAWN	APPR	DATE
-----	-------------	-------	------	------

PROJECT TITLE				SCALE
GOLDEN BALL P.H. & RIVER BANK, SPADLING, LINGS, PEH 1 3AA				1:200
DRAWING DETAIL				
TOPOGRAPHICAL SURVEY				
Sheet 1 of 1				
CLIENT		CHECKED BY		APPROVED BY
CALDECOTE GROUP				
SURVEYOR	SURVEY DATE			DWG STATUS
JJA	06/06/2017	MMK	GJM	FINAL
DRAWING NUMBER		REVISION		ISSUE DATE
1367-Bd-01				20/02/2012

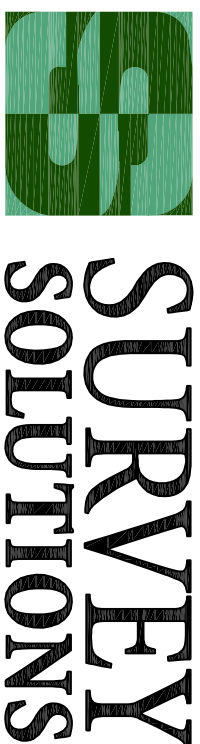

Ipswich Coventry Yeovil Norwich Perth Nottingham Brentwood

LAND SURVEYING BUILDING SURVEYING UNDERGROUND SURVEYING

Tel No: 0845 0405 869 Fax No: 0845 0405 970
www.survey-solutions.co.uk enquiries@survey-solutions.co.uk

LAND SURVEYING BUILDING SURVEYING UNDERGROUND SURVEYING