


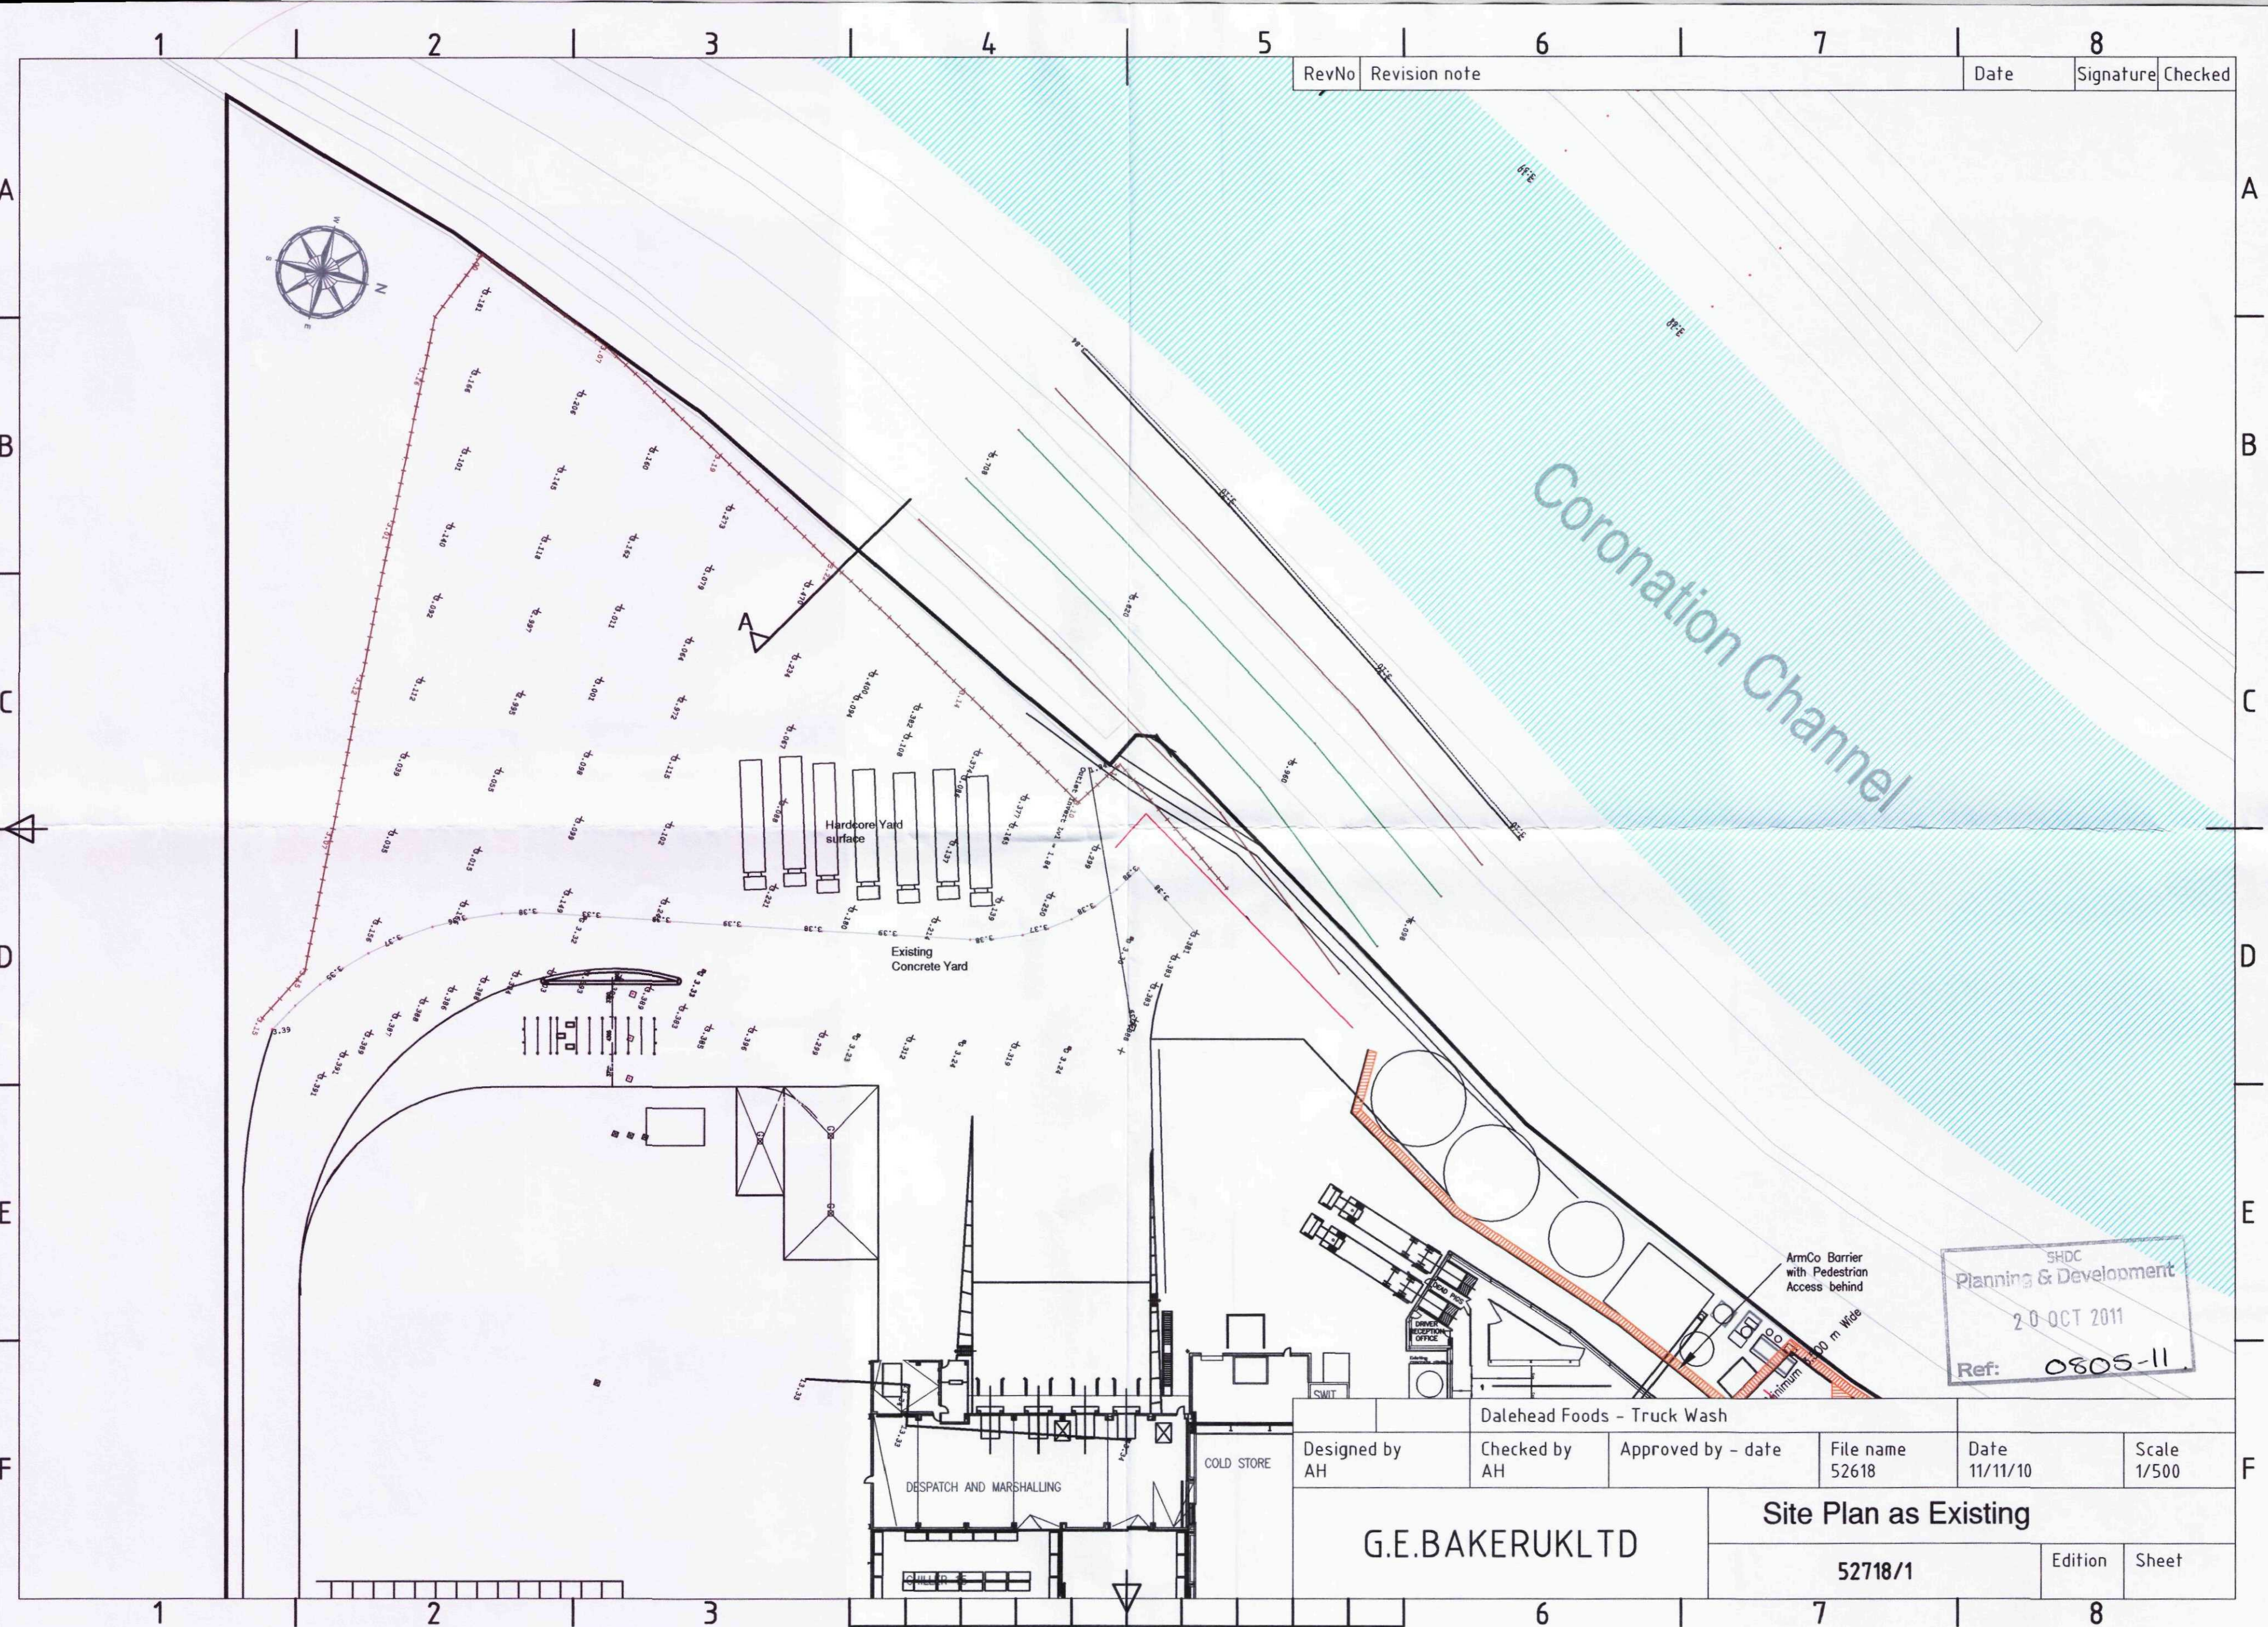

RevNo	Revision note	Date	Signature	Checked
-------	---------------	------	-----------	---------

SHDC
Planning & Development
20 OCT 2011
Ref: 0805-11

	Dalehead Foods – Truck Wash				
Designed by AH	Checked by AH	Approved by – date	File name 52618	Date 11/11/10	Scale 1/500
G.E.BAKERUK LTD		Site Plan as Existing			
		52718/1		Edition	Sheet