
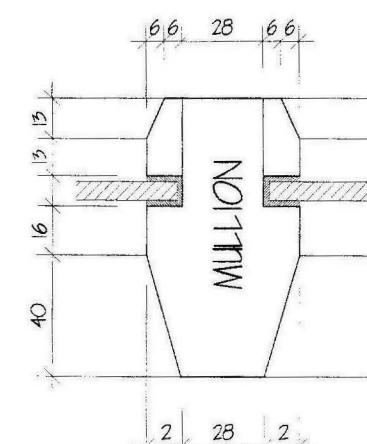
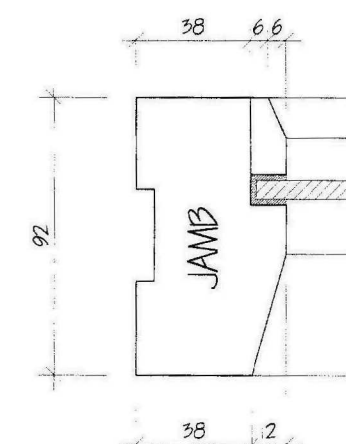
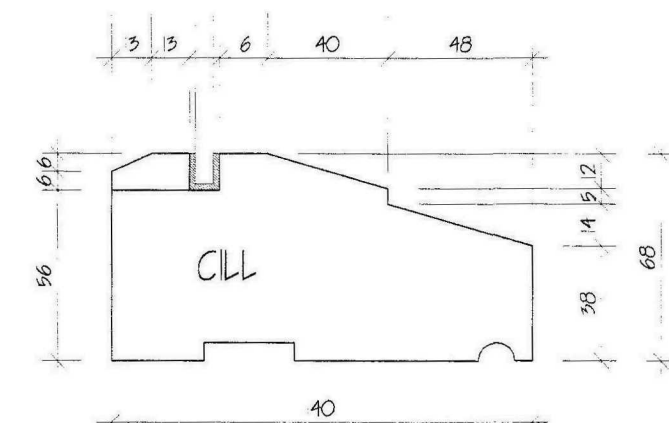
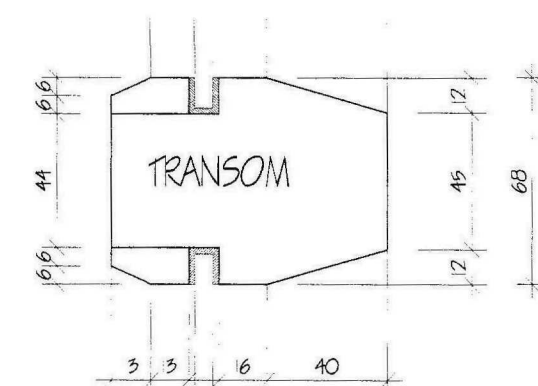
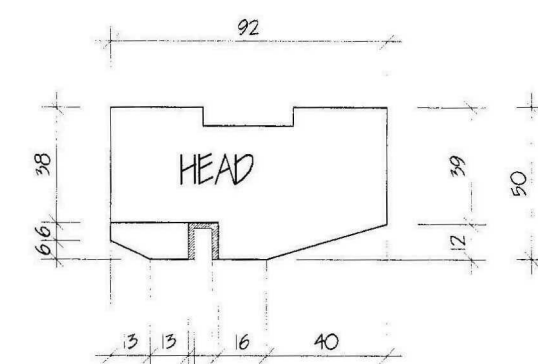


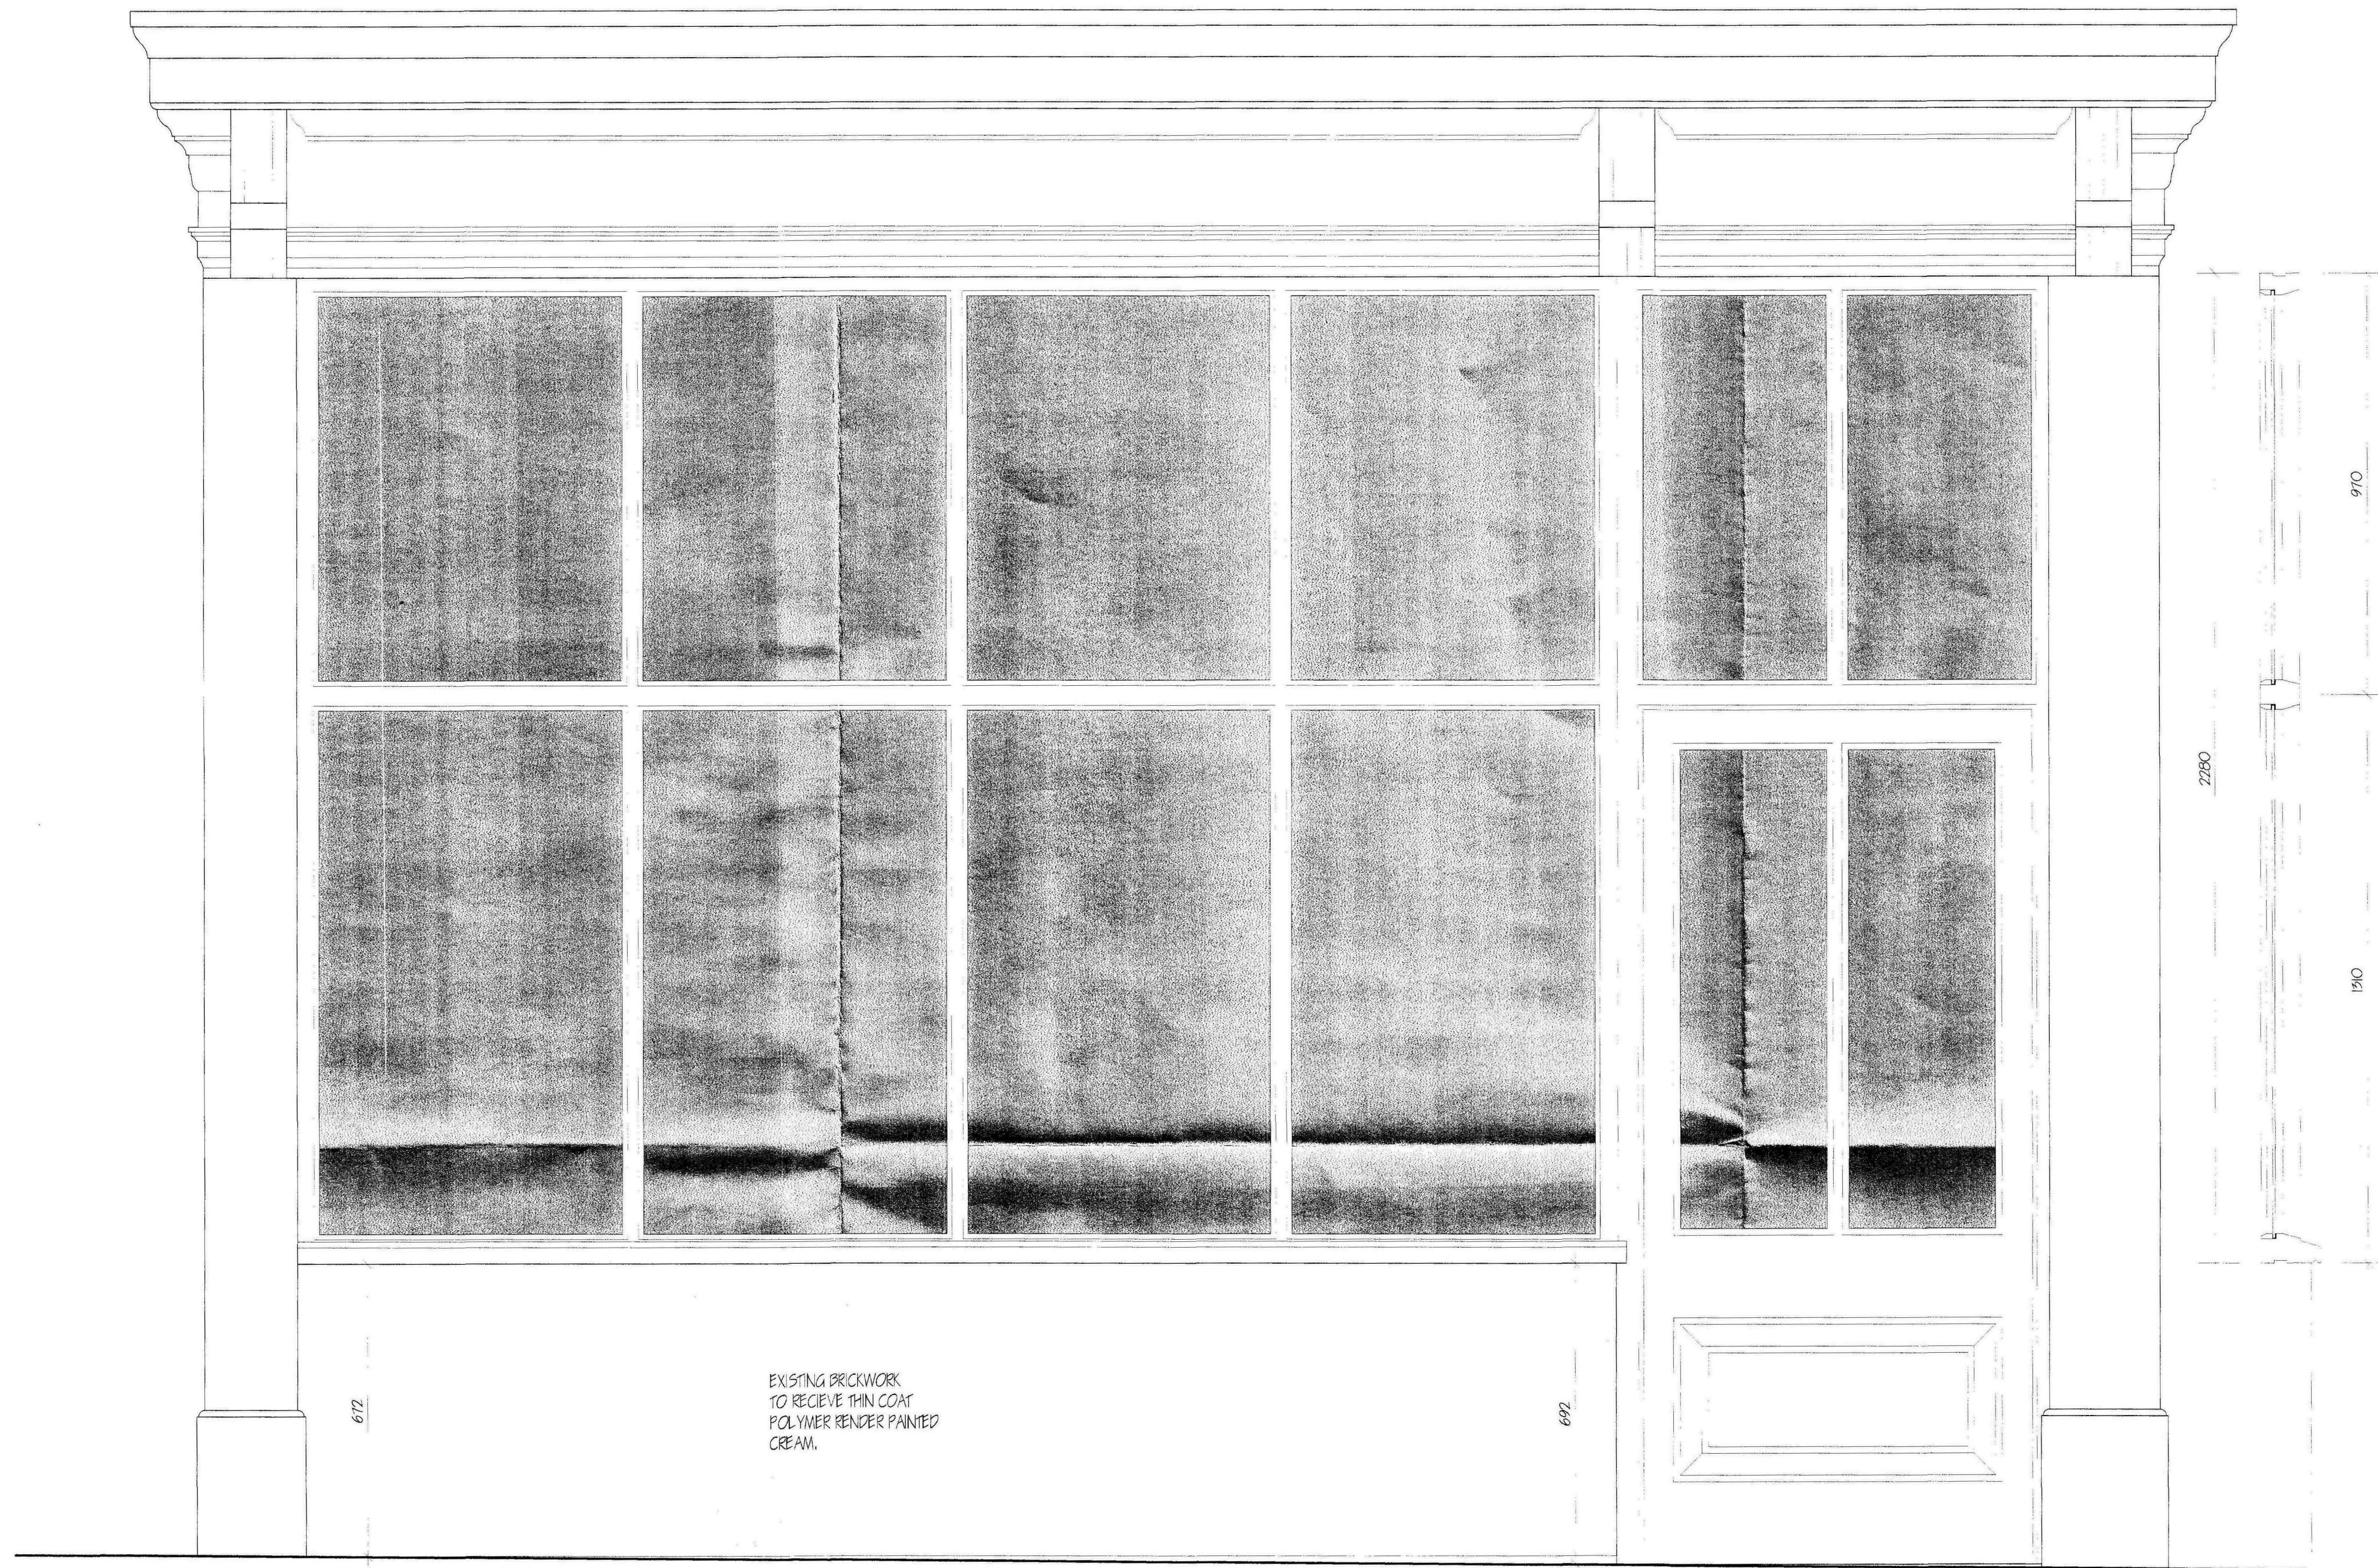

NOTES:
This drawing is limited to the amount of information contained
and does not purport to contain a full specification of the
work. It is for the purpose of obtaining
Planning/Building Regulation approval.
The drawing must not be used as a contract document.
No dimensions shall be taken from this drawing, nor shall
any dimensions be taken from the drawing for construction or working purposes.
All dimensions shall be given by the
Builder/contractor and will be his responsibility from
commencement of site work.
The work will not be supervised or inspected on site by C.A.D.
or any representative thereof. It is the client or their
representative's responsibility to control, approve, and
substitution of materials, adherence to specification, or others
to contract etc.

COPYRIGHT RESERVED
Copies of this drawing must be made only with the written
permission of Cooper Architectural Design.

STANDARDS:
All materials to be new unless otherwise stated and all
components and materials are to be used fitted and installed
etc. in strict accordance with manufacturers' instructions and
relevant Code of Practice.
Work shall conform to appropriate British Standards
Specification or BBA Certificate or European Code equivalent.

HEALTH & SAFETY:
The Employer/Client shall ensure that the selected contractor
is conversant with and adopts all measures necessary to
achieve compliance with Health & Safety legislation for Building
Sites and Work Places.
The Employer/Client is advised that, should the work need
to comply with the Construction Design and Management
Regulations on "assessing Planning Supervisor" will be required.

SCOPE OF THE WORK:
The work and contents of contract is shown on the drawing
and details. Work not shown may be specifically shown but may
be necessary where it is necessary to carry out the work
shall be deemed to be included.

revision	date	init.	revision details.



COOPER ARCHITECTURAL DESIGN
90 WINSOVER ROAD
SPALDING, Lincs PE11 1HA
Tel: 01775 711174
Mobile: 07808 125 778
E-MAIL: c.a.d@btconnect.com

Client: MR & MRS R SHORT

Project:
PROPOSED ALTERATIONS
2 WINSOVER ROAD
SPALDING
Lincs
PE11 1EJ

Drawing:

SHOP FRONT JOINERY DETAILS

Scale 1:10 1:25	Drawing No. 1029-04
Date: SEPT 10	Drawn: J.C.

