



DO NOT SCALE THIS DRAWING USE DIMENSIONS ONLY
VERIFY ALL DIMENSIONS ON SITE BEFORE COMMENCING ANY
WORK OR SHOP DRAWINGS
INFORM THE ARCHITECT BEFORE ANY WORK STARTS IF THIS
DRAWING EXCEEDS THE QUANTITIES IN ANY WAY

Revision	Date	
A	Oct 06	Design Change
B	May 08	Handrail Amended
C	June 08	Handrail Updated to Building Control Comments

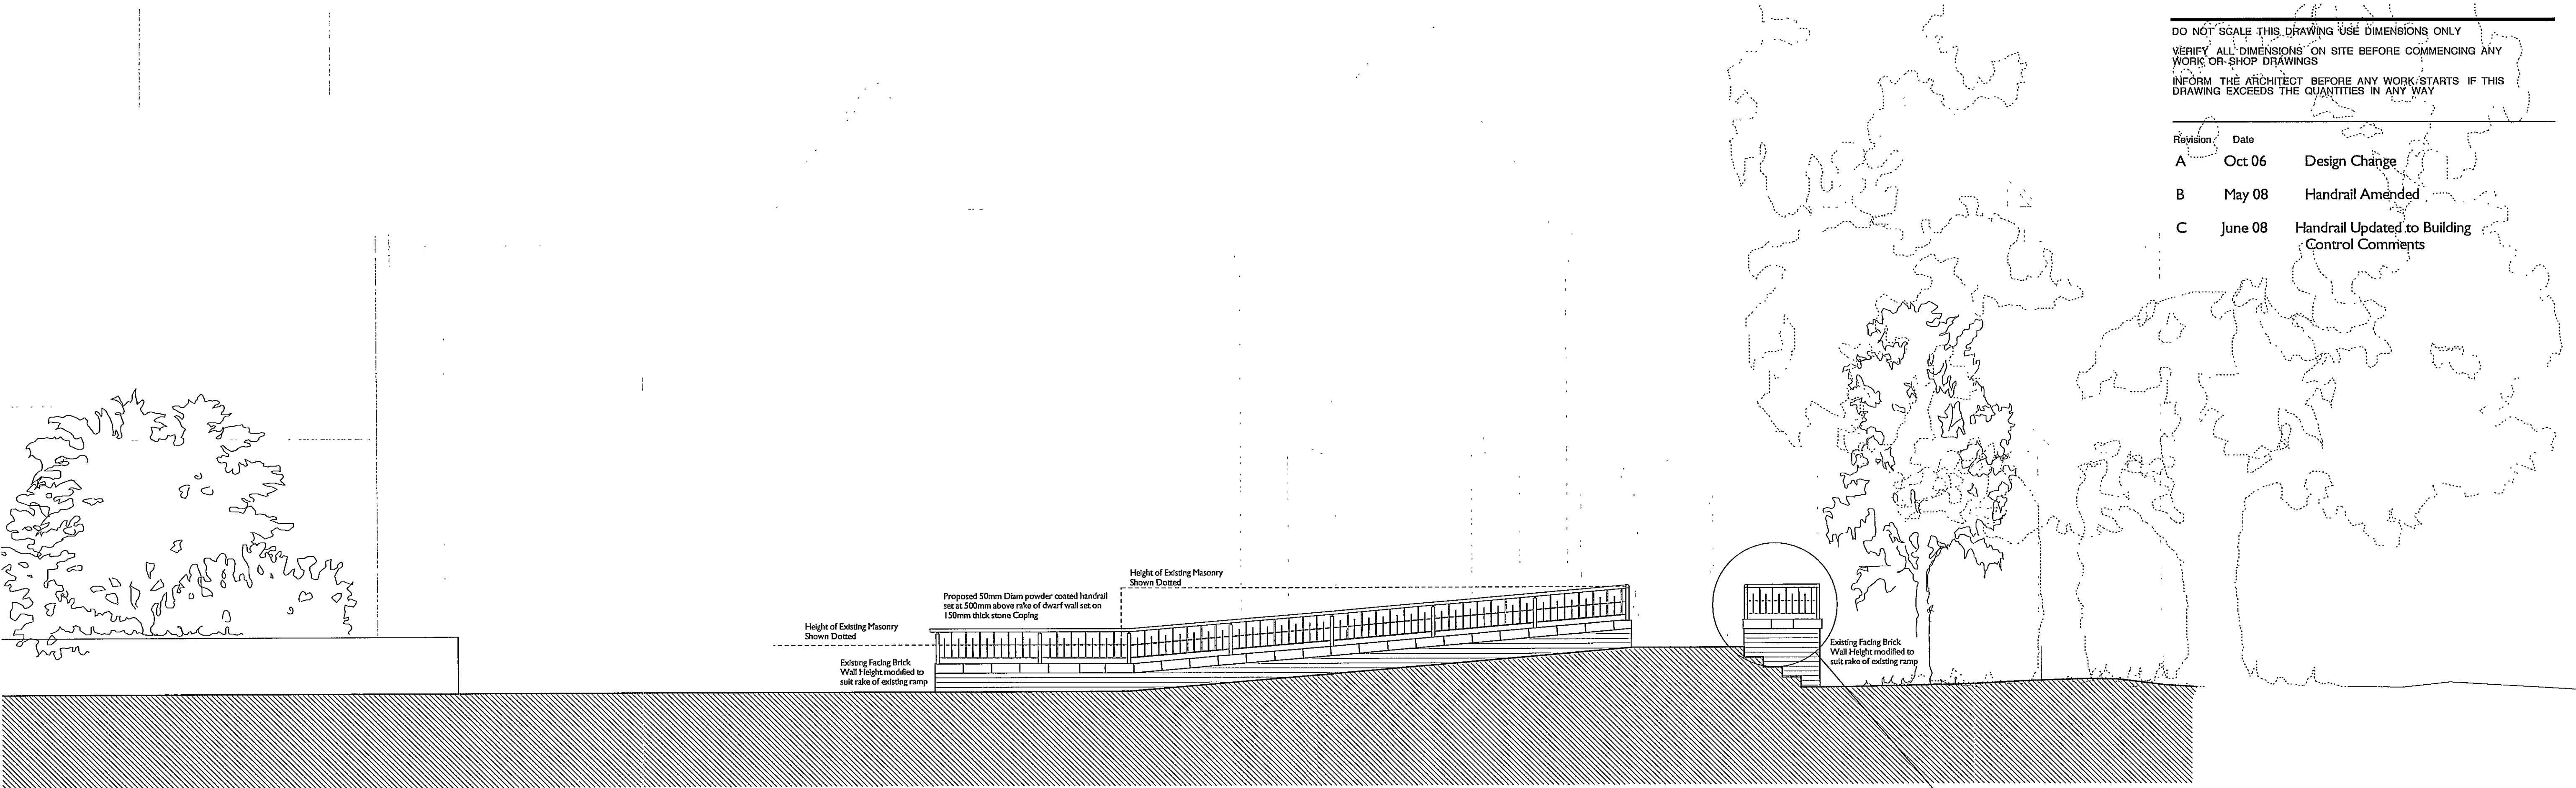


SECTION A-A @ 1:50

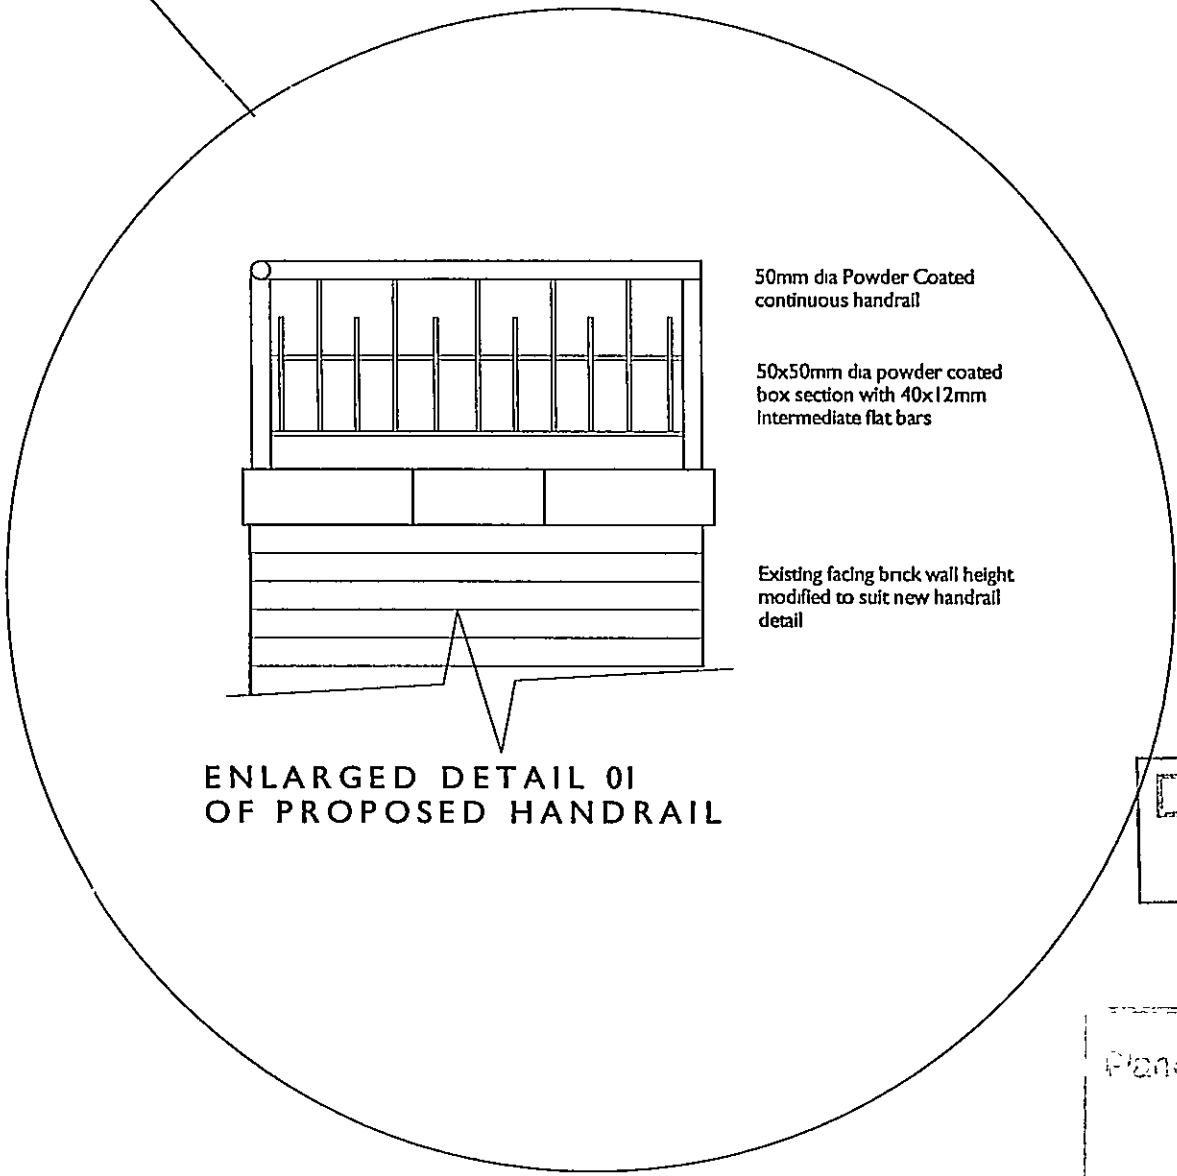

ENLARGED DETAIL 01
OF PROPOSED HANDRAIL

DETERMINED
PLAN

18 JUL 2008
08/12/08

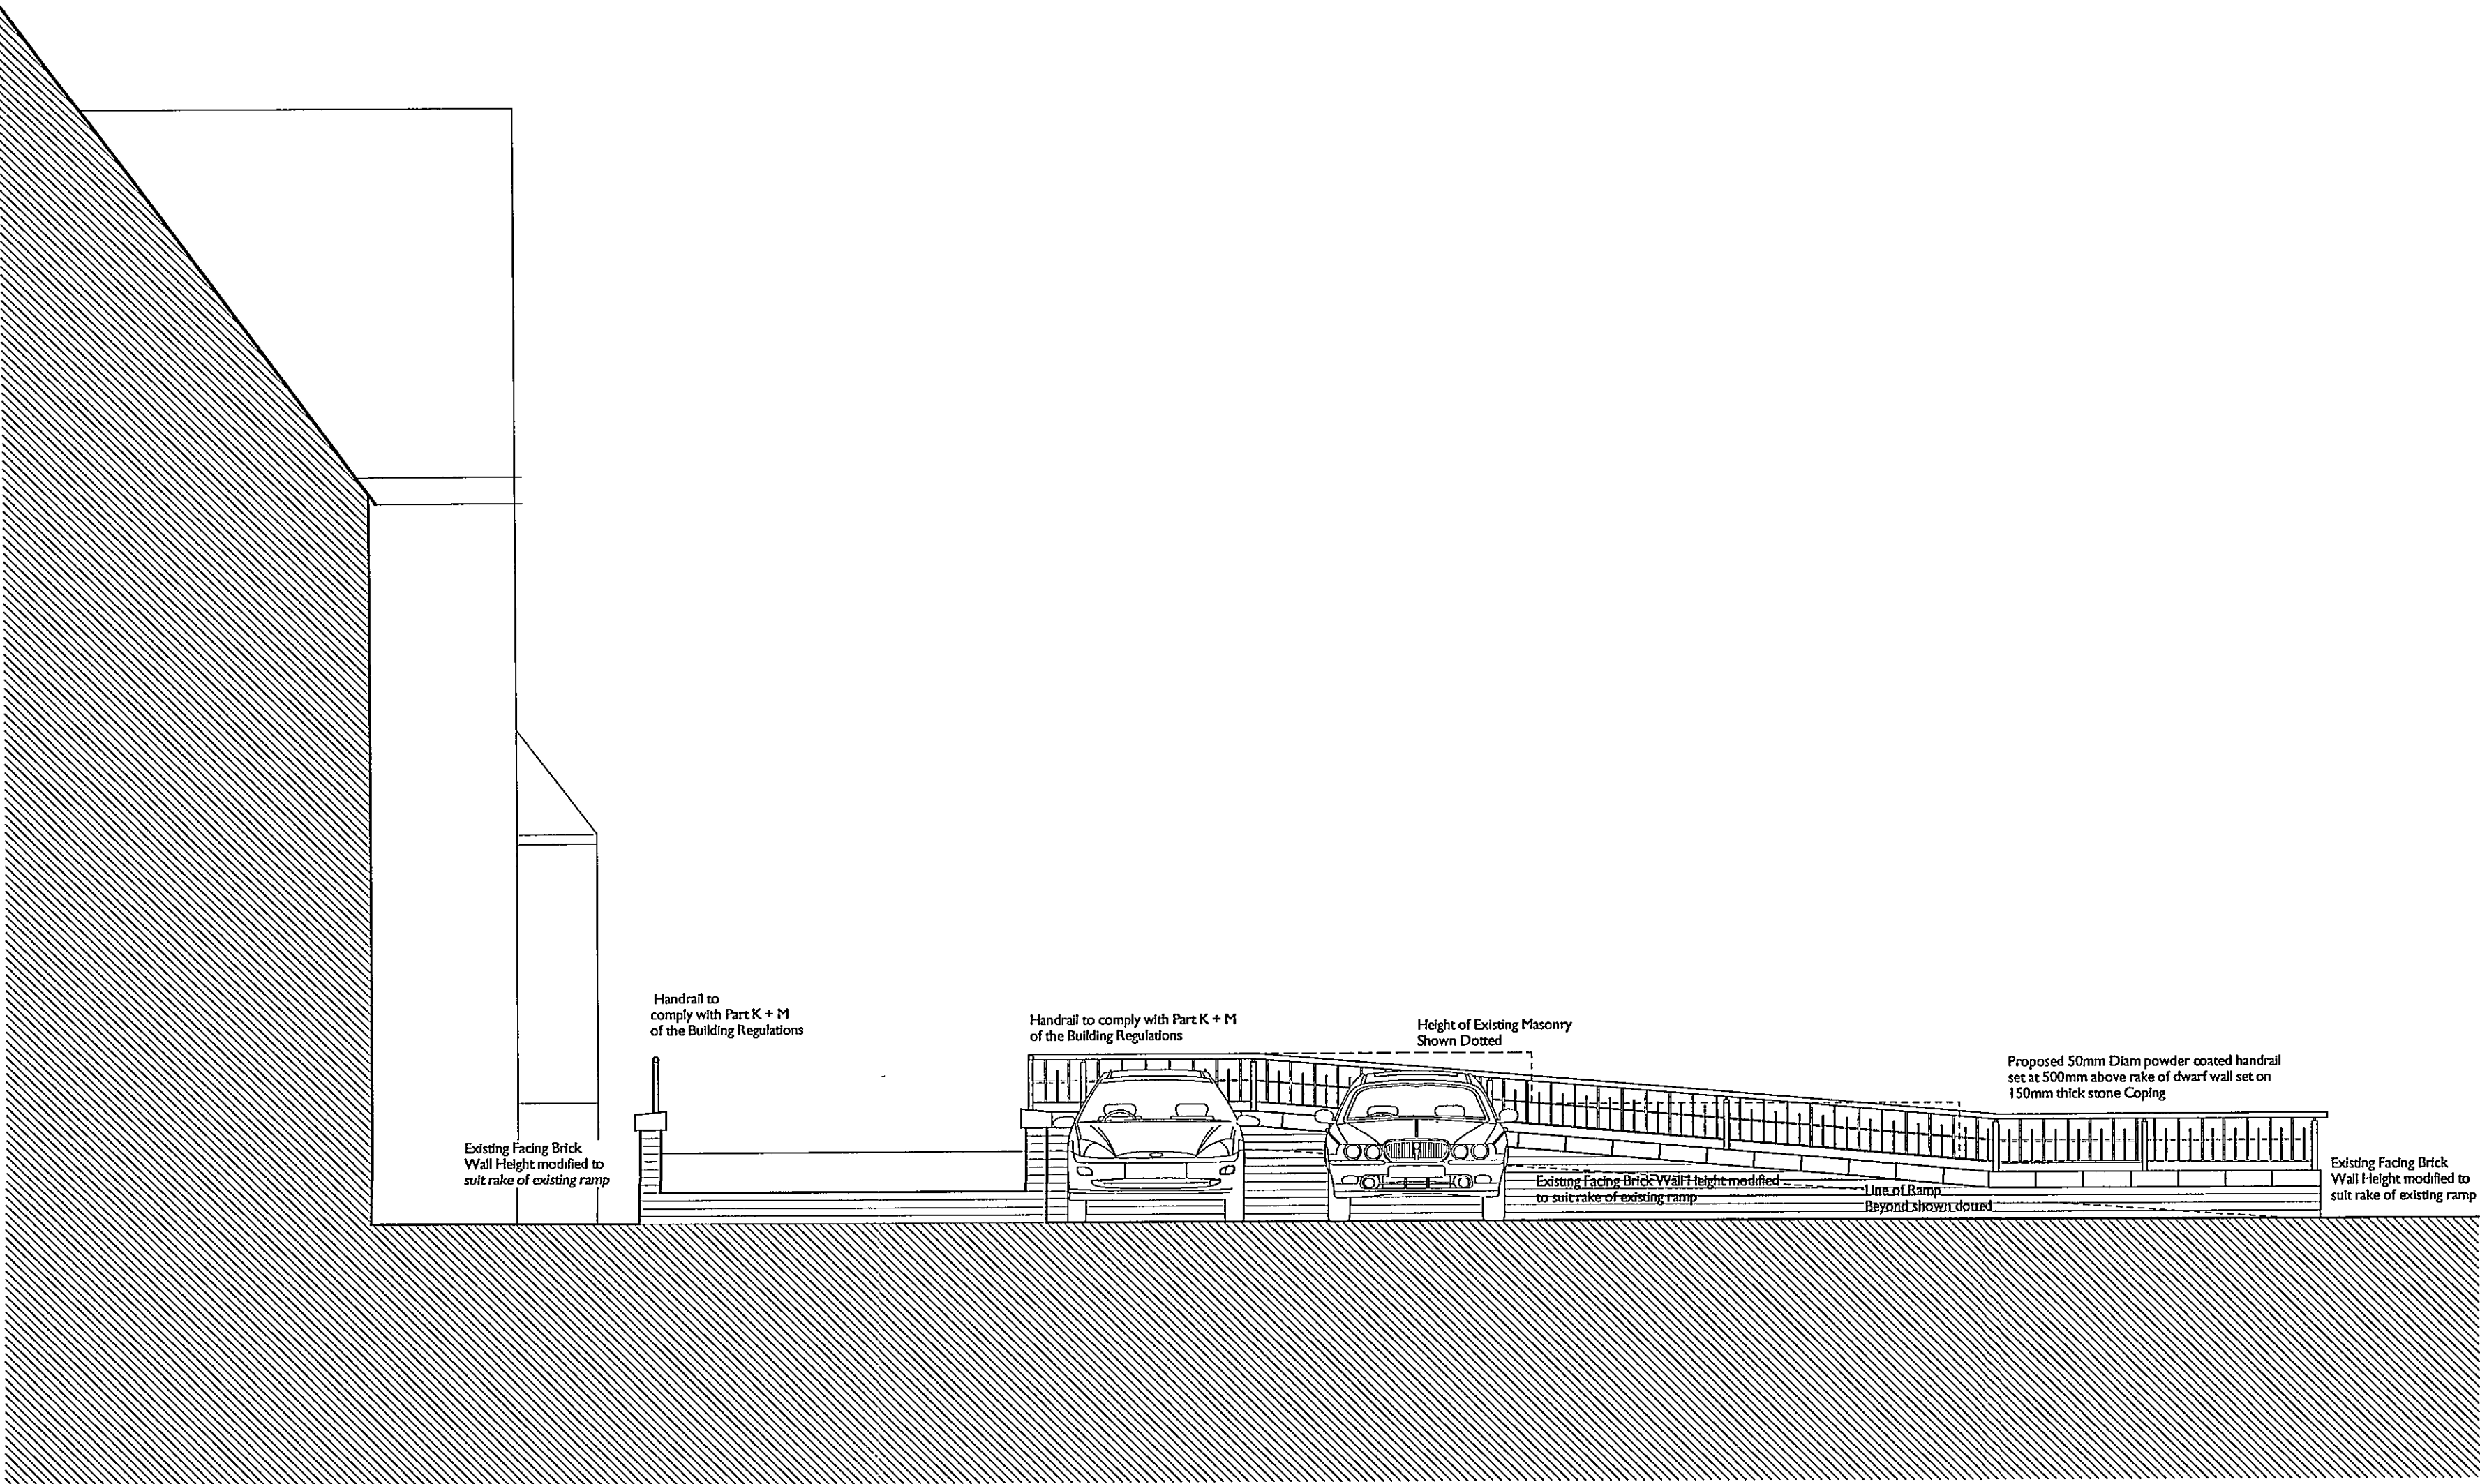

SECTION B-B @ 1:50

DRAWING ISSUE STATUS	REVISION Nº	DATE	SIGNED
RISK ASSESSMENT UNDERTAKEN			
PLANNING APPLICATION Nº 1			
PLANNING APPLICATION Nº 2	C	July 08	MSS
PLANNING CONSENT			
LISTED BLDG APPLICATION			
LISTED BLDG CONSENT			
DAC APPROVAL			
BLDG CONTROL APPLICATION			
BLDG CONTROL APPROVAL			
TENDER DOCUMENT			
CONTRACT DOCUMENT			

CLIENT
Queen Elizabeth Royal Free Grammar
School, Spalding

PROJECT
Refurbishment of
Headmasters House

TITLE
Cross Section A-A and B-B
Through Pedestrian Ramp

SCALE
1:50 @ A1

DATE
March 06

JOB Nº
04_189_70

DRAWN
npt / mss

DRAWING Nº
24C



Acanthus
Clews
architects

Acanthus House
57 Hightown Road
Banbury • Oxfordshire
OX16 9BE
Tel: 01295 702600
Fax: 01295 702601
architects@acanthusclews.co.uk
www.acanthusclews.co.uk