




An aerial photograph of an industrial or commercial area. A label 'SITE' with an arrow points to a small, dark, rectangular building. The area is characterized by various industrial structures, parking lots, and roads. A large, curved road or canal is visible in the upper right portion of the image. The overall image is in black and white, with some areas appearing overexposed or washed out.

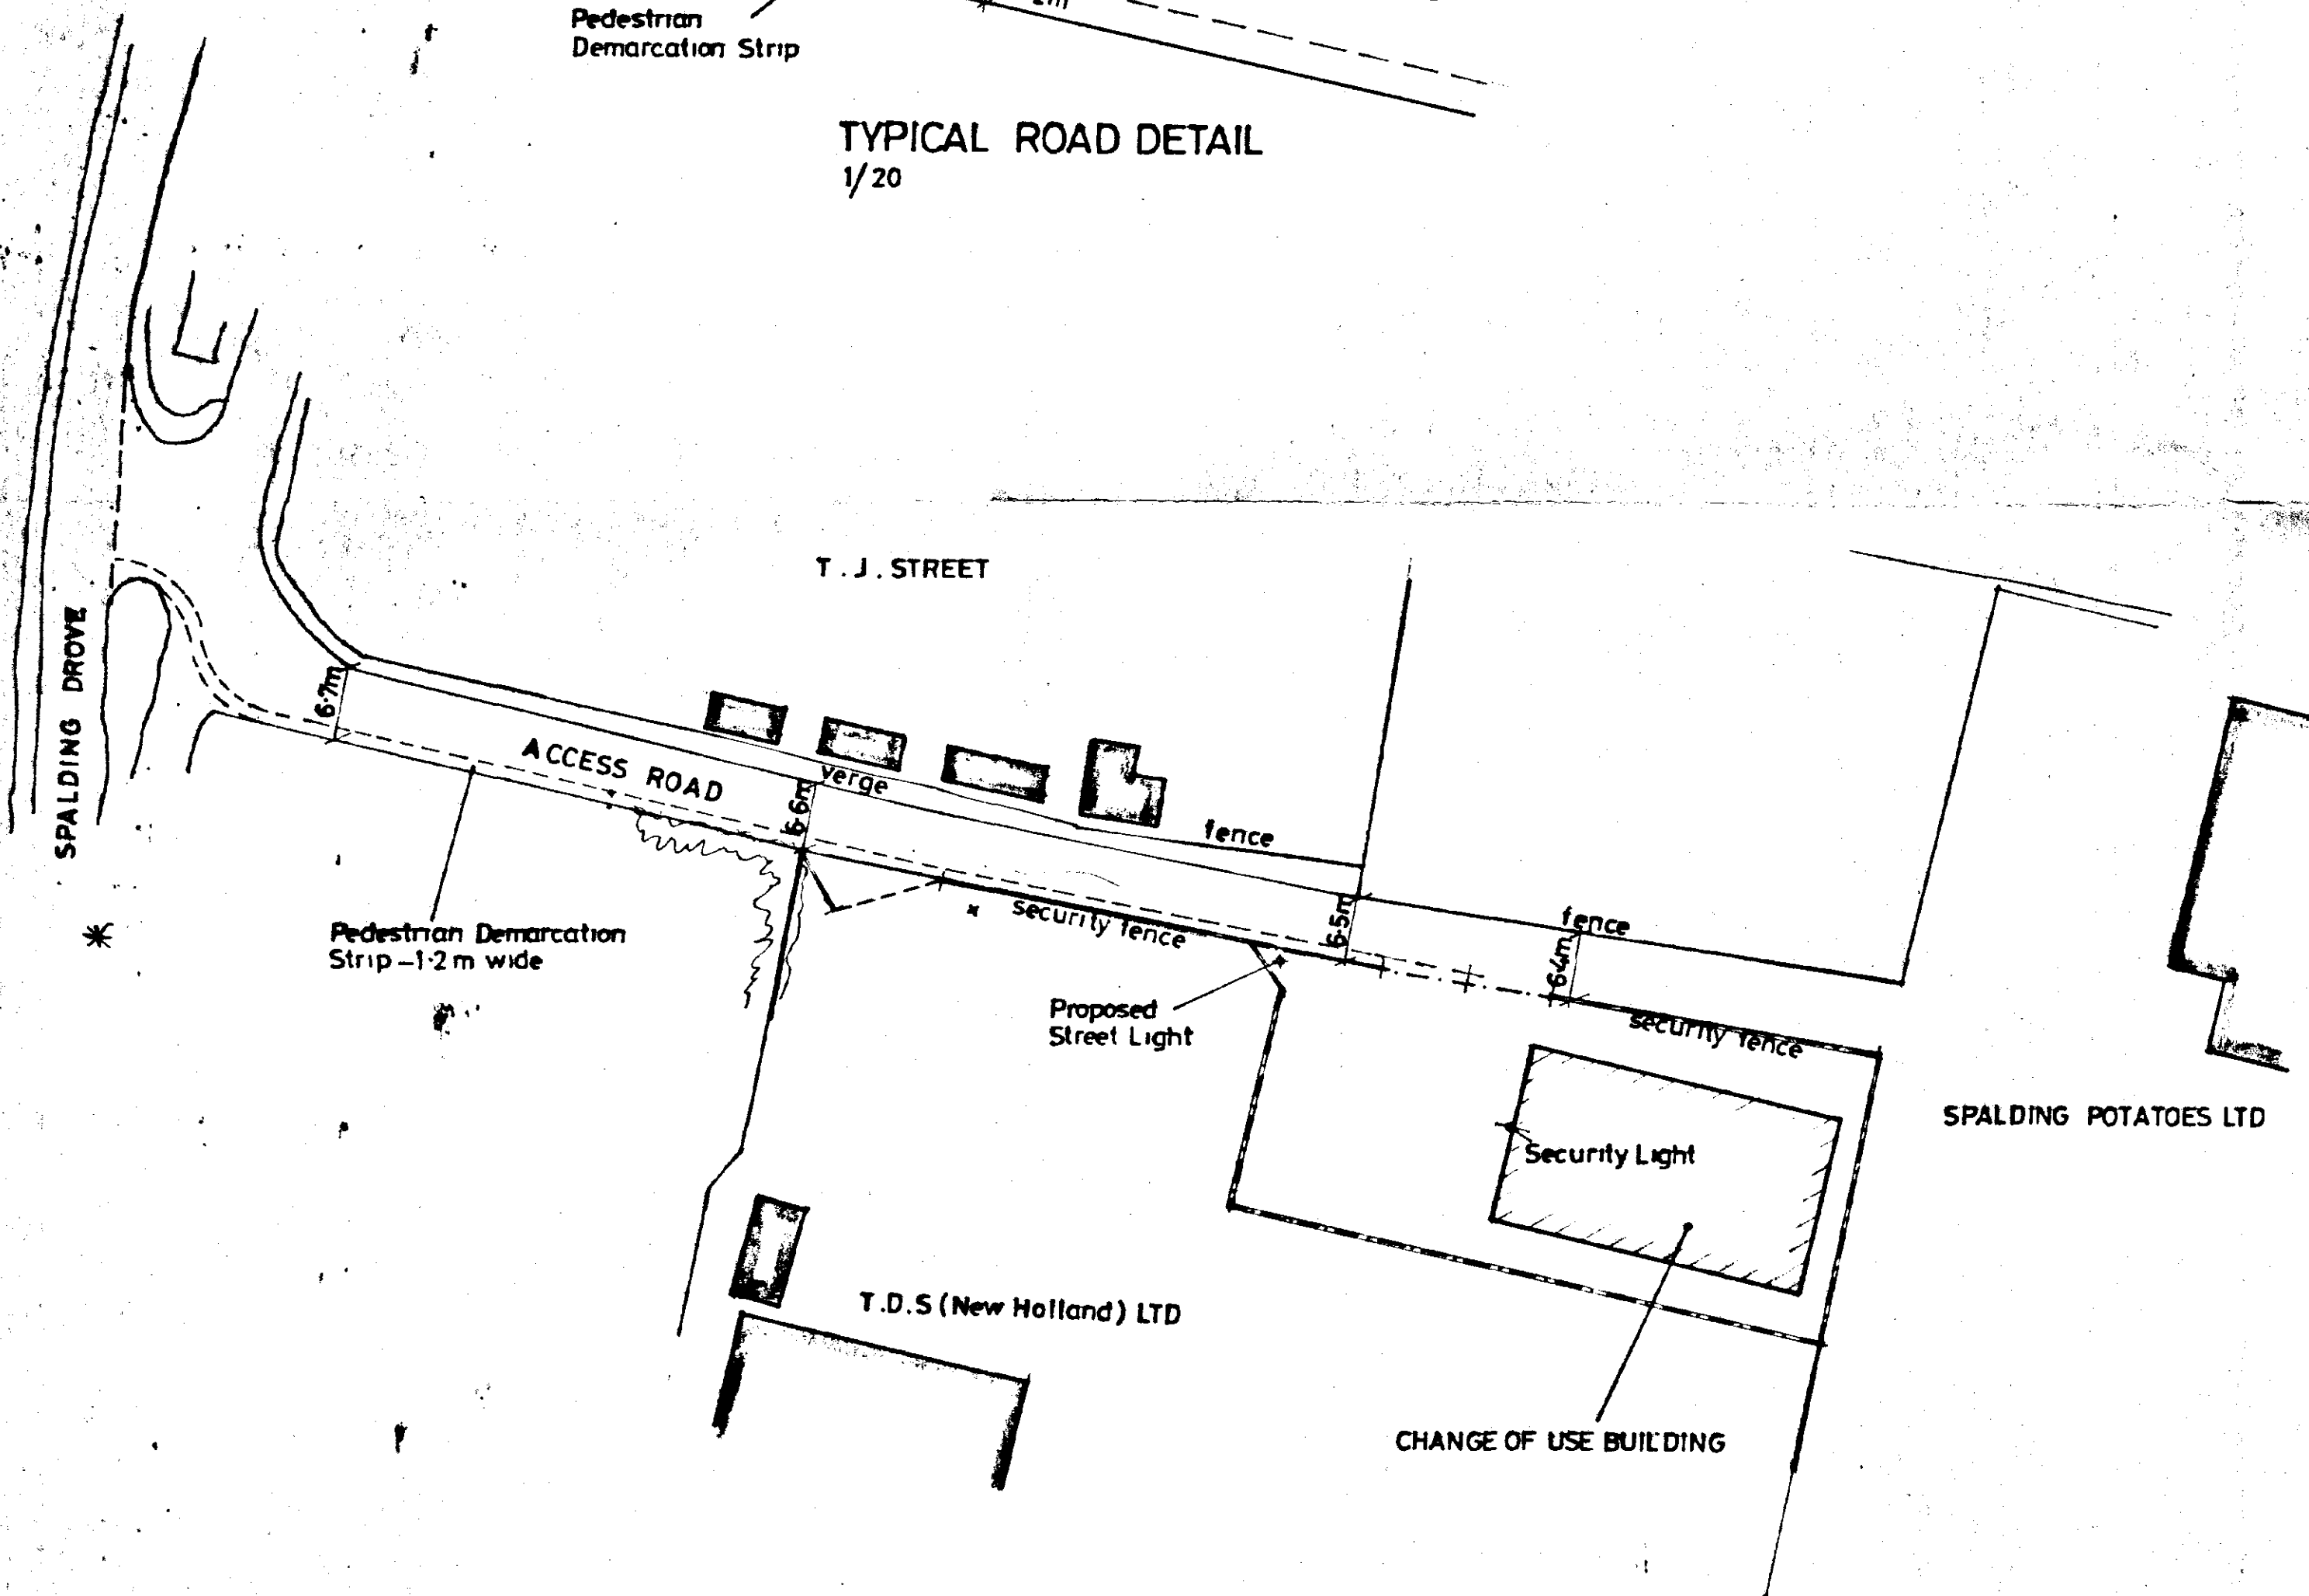

**DETERMINED
PLAN**

G. R. MERCHANT 

I.DRO AMICE PIWO

**ARCHITECTURAL, STRUCTURAL
AND LAND DRAINAGE
CONSULTANTS**

Unit 4, Wrights Mews
15A Park Road, Holbeach,
Spalding, Lincs. PE12 7ZE

Tel: 01406 490000
Fax: 01406 488744

G. R. Merchant & Merchants, PS.

Co., UK

Project

CHANGE OF USE OF BUILDING
SPALDING DROVE
CLAY LAKE
SPALDING LINES

Client
SPALDING & DISTRICT GYMNASTICS CLUB

Drawing

SITE & LOCATION PLANS

1. *Chlorophyll a* (Chl *a*)

15/00	01
-------	----

JUNE 2001	CRM
-----------	-----

AS INDICATED

DO NOT SCALE FROM THIS DRAWING

[illegible]