


0 10 50m

KEY



Site location boundary (72.6m²)

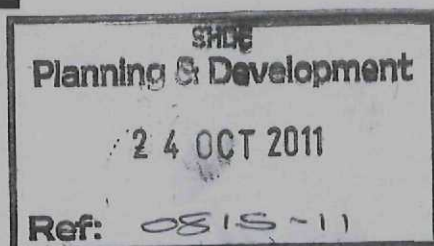

37D New Road
Spalding
Site Location Plan

Martin Slowe

www.pegasuspg.co.uk
Team AR/SL
12 July 2011
1:1250 @A4



M.0292_01-1