


Room Schedule First Floor		
Name	Area	Perimeter
A.C	0.35 m²	2.4 m
Bathroom	6.15 m²	11.8 m
Bed 1	14.75 m²	16.4 m
Bed 2	11.10 m²	13.3 m
Bed 3	5.25 m²	9.2 m
Bed 4	15.30 m²	15.7 m
En Suite	3.00 m²	7.0 m
Landing	6.33 m²	14.3 m
Grand total: 8	62.30 m²	90.1 m

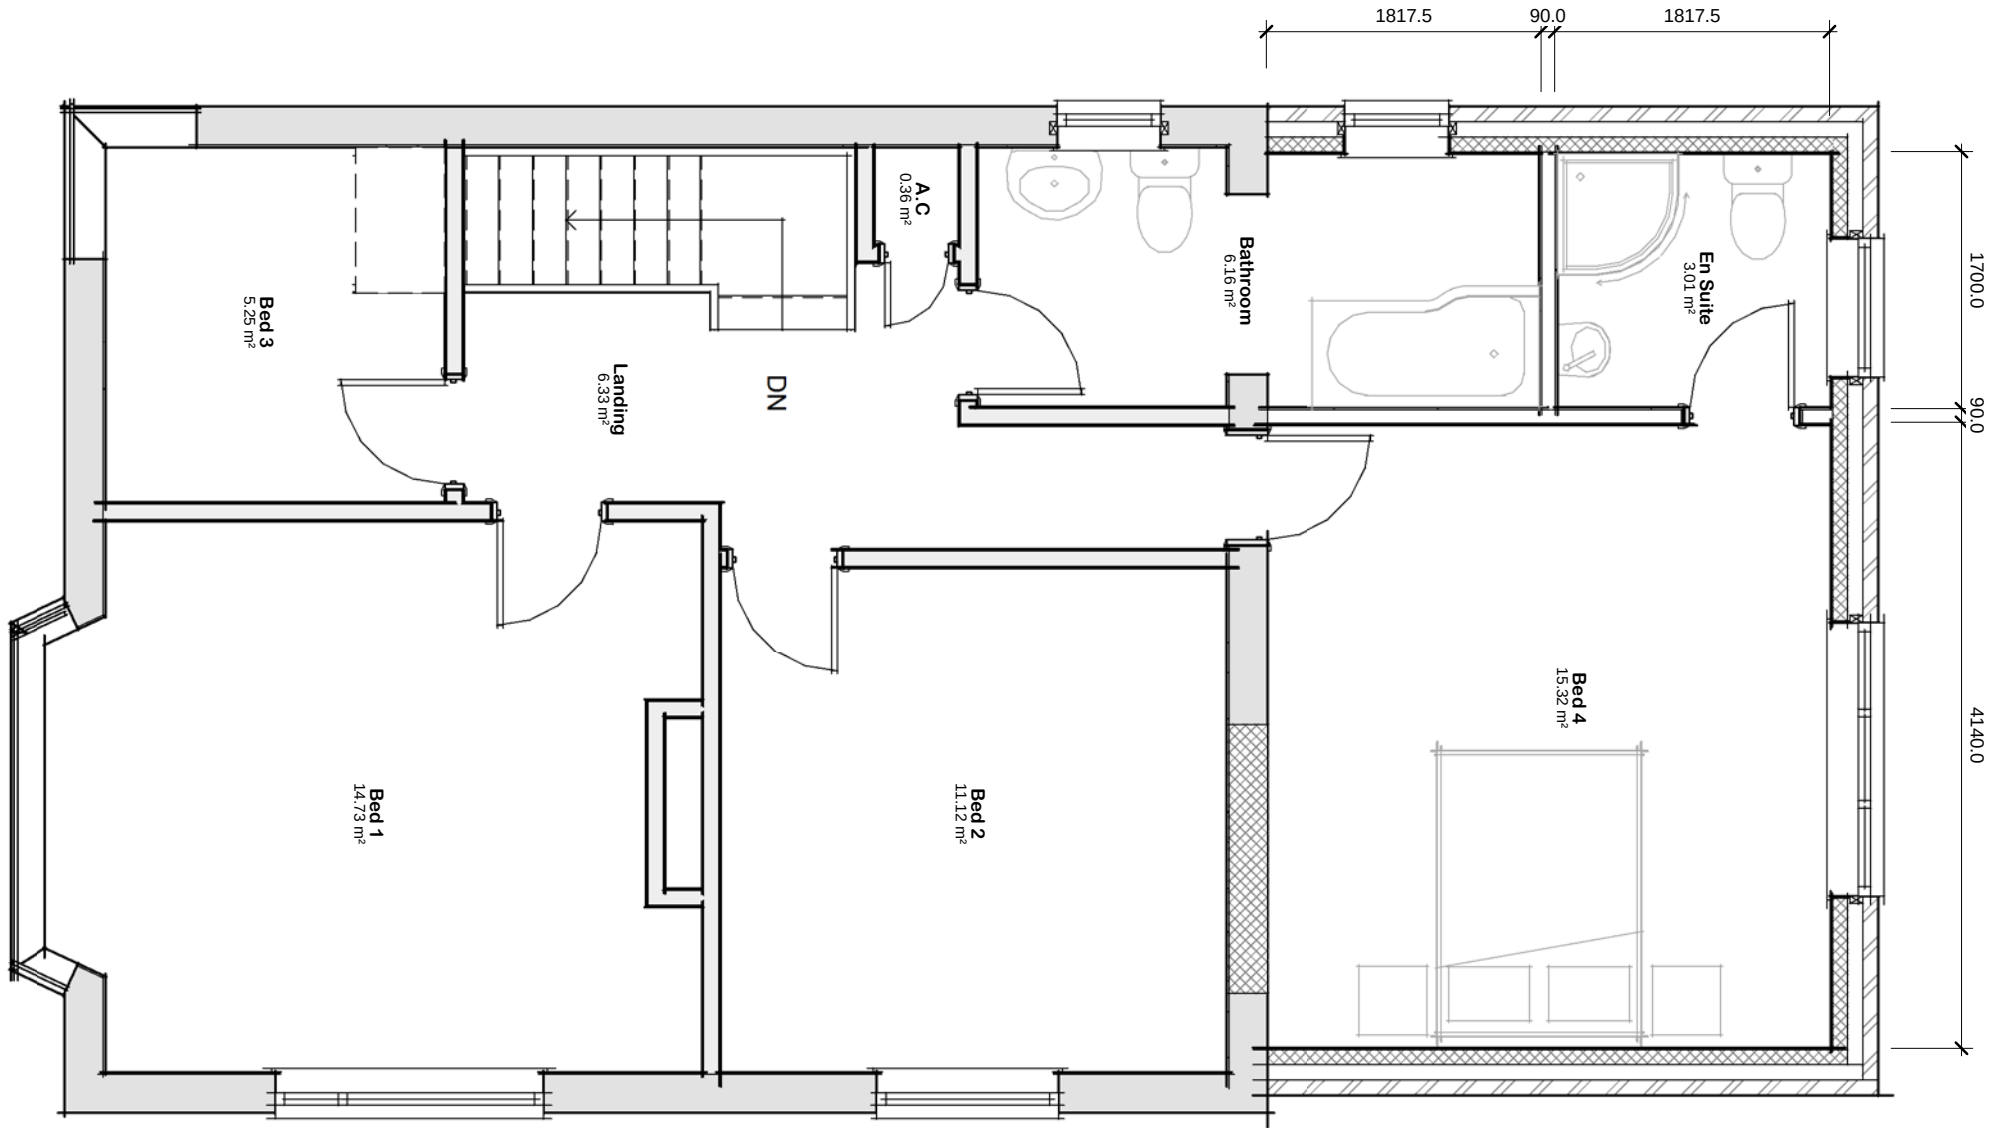

02 - 1st Floor Plan
1 : 50