



SIGN SPECIALISTS



Proposed



Existing




Sign 'A'
Scale 1:50
Non-illuminated folded aluminium fascia finished
RAL 5002 (semi gloss) incorporating internally
illuminated Boots lozenge and applied vinyl text and graphics.
Size of fascia = 14,245mm X 950mm
Lozenge size = 1035mm x 635mm
Cap height 'a' = 261mm
Height of cross = 460mm
Height to underside of fascia 3,170mm

SHDC
Planning & Development
19 NOV 2009
Ref: 0834/09

AMENDED PLAN
Ref. A1



SCALE 1:50
At A3 Size

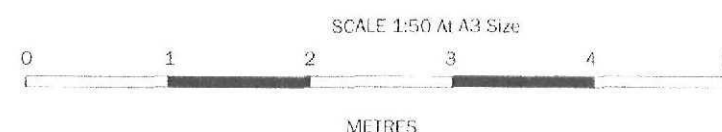

SCALE 1:50 At A3 Size

METRES

PLANNING

Customer details

The Boots Company PLC
Spalding

Date drawn - 21.10.2009

Designer - P.R.S.

Location - J:\The Boots Company

Job no - 86633/B-Planning

Rev dates	Rev dates
B) 19.11.09 - PS	G) -
C) -	H) -
D) -	I) -
E) -	J) -
F) -	K) -




Proposed



Sign 'B'
Scale 1:50
Non illuminated folded aluminium fascia finished
RAL 5002 (semi gloss) incorporating internally
illuminated Boots lozenge and applied vinyl text and graphics.
Size of fascia = 5150mm x 770mm
Lozenge size = 720mm x 441mm
Letters size, Cap height 'a' = 120mm
Height of cross = 460mm
Note: Height to underside of fascia 2700mm


AMENDED PLAN
Ref. A1

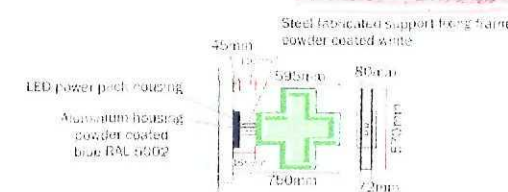


Sign 'C'
Scale 1:50
Large projection sign
Internally illuminated projecting cross.
Illumination by internal white L.E.D.s (illumination 120 candela)
Materials: Acrylic and steel
Overall size 750mm x 570mm
Sizes as shown.
Note: 3,600mm above ground level.
Illuminated vinyl references
Back illuminated cross = pantone 348c
(darker green), and pantone 346c (lighter green).
Also, the 'gaps' created by the overwind of cross
shapes pantone 566c (aqua).

SHDC
Planning & Development
19 NOV 2009
Ref: 0834/09

Existing

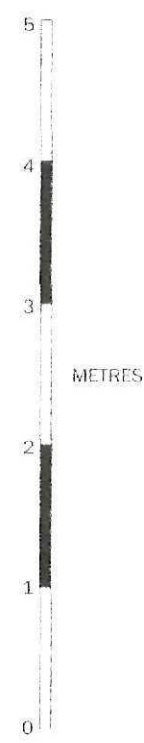

SCALE 1:50
At A3 Size

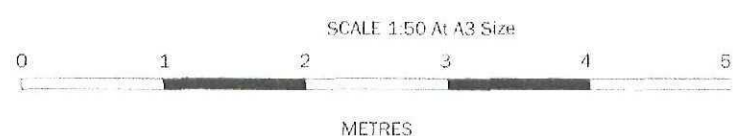

PLANNING

Customer details
The Boots Company PLC
Spalding

Date drawn - 21.10.2009
Designer - P.R.S.
Location - J:\The Boots Company

Job no - B6633/B-Planning

Rev dates
B) 19.11.09 - PS
C) -
D) -
E) -
F) -
Rev dates
G) -
H) -
I) -
J) -
K) -