

86633 - Boots, Spalding Block Plan



0 5 10 15 20 25 30 35 40 45 50
m



N

OS Mastermap
15 September 2009
www.centremapslive.co.uk

1:1250 scale print at A3

© Crown Copyright. All rights reserved. Licence no 10001328

Mapping
sourced from

OS Ordnance
Survey

CENTREMAPS^{live}
www.centremapslive.co.uk



0 5 10 15 20 25 30 35 40 45 50

SHDC
Planning & Development
22 OCT 2009
Ref: CS 511 50

OS Mapping
18 September 2009
www.centremapslive.co.uk

1:250 scale point at x/y



© Crown Copyright. All rights reserved. Licence no. 10001998

Mapping
sourced from


Ordnance
Survey

CENTREMAPSlive®
www.centremapslive.co.uk

8653 Beds Pharmacy Building Boarding S

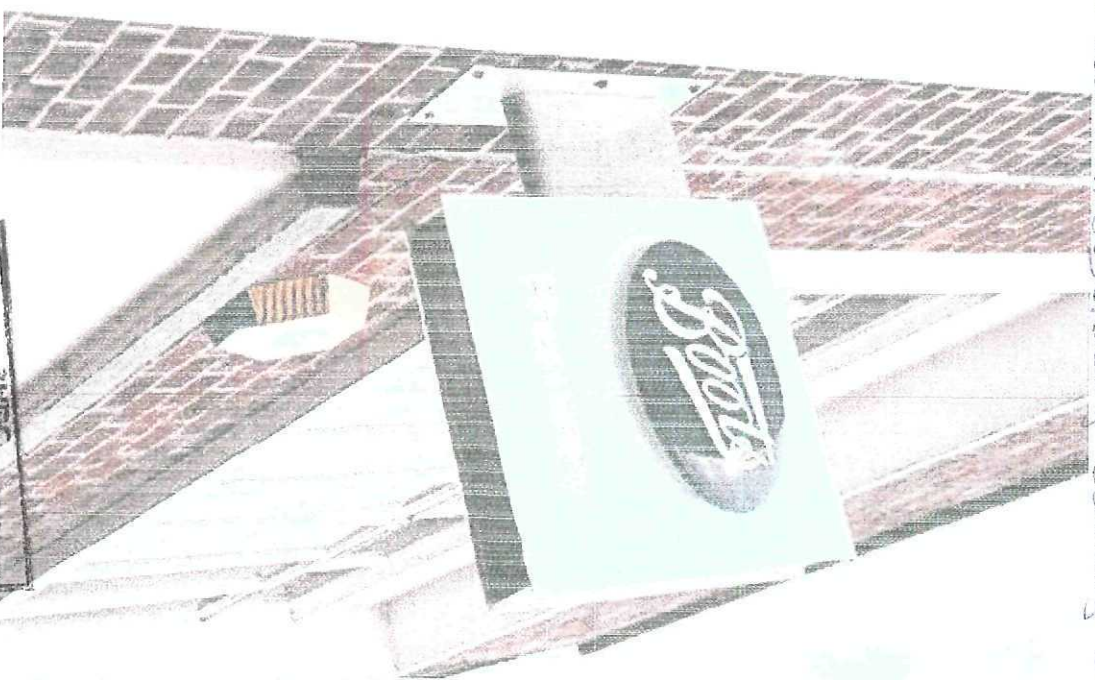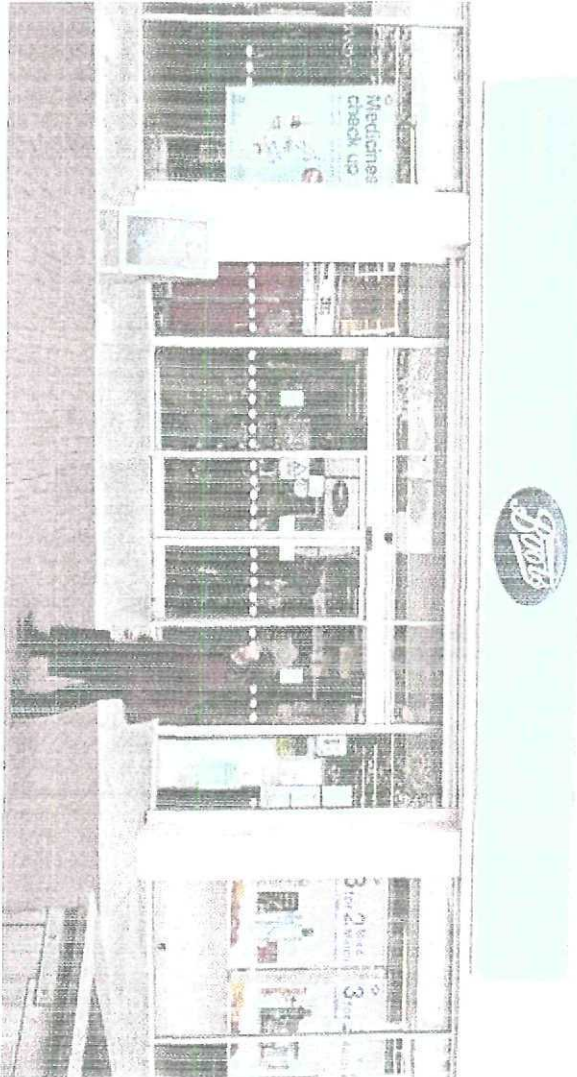

3406
Planning & Development
22 OCT 2009
Ref: 0034-09

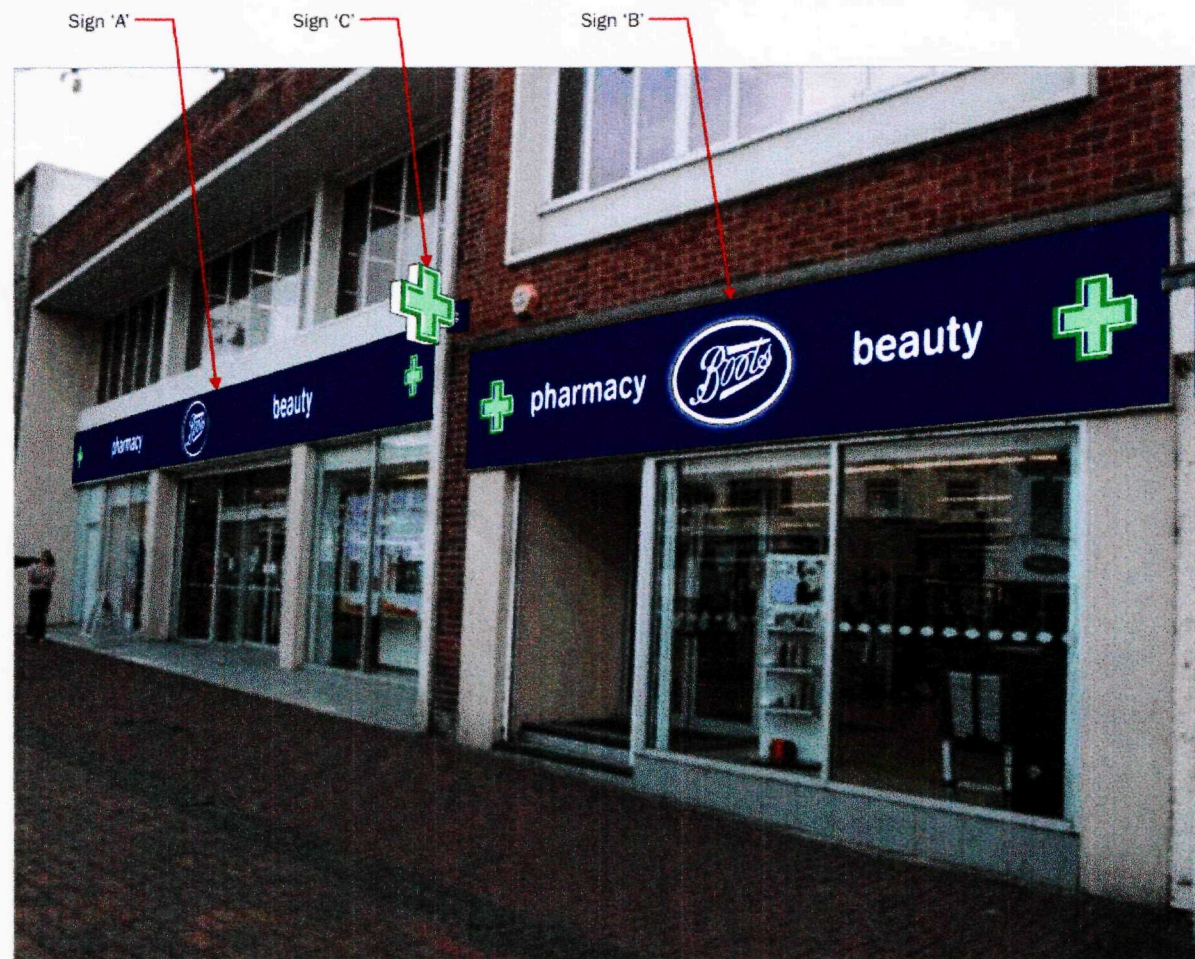


Proposed




Existing



Sign 'A'
Scale 1:50
Non-illuminated folded aluminium fascia finished RAL 5002 (semi gloss) incorporating internally illuminated Boots lozenge and applied vinyl text and graphics.
Size of fascia = 17,040mm X 1,000mm
Lozenge size = 1303mm x 763mm
Cap height 'a' = 261mm
Height of cross = 460mm
Height to underside of fascia 3,120mm

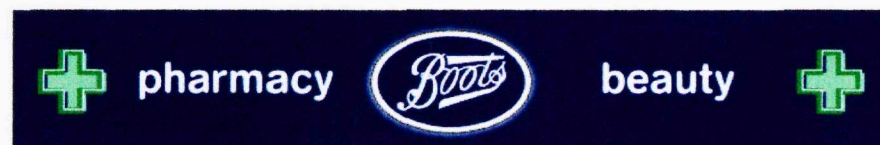

Sign 'B'
Scale 1:50
Non-illuminated folded aluminium fascia finished RAL 5002 (semi gloss) incorporating internally illuminated Boots lozenge and applied vinyl text and graphics.
Size of fascia = 6,180mm X 1,000mm
Lozenge size = 1035mm x 635mm
Cap height 'a' = 168mm
Height of cross = 460mm
Height to underside of fascia 2,600mm

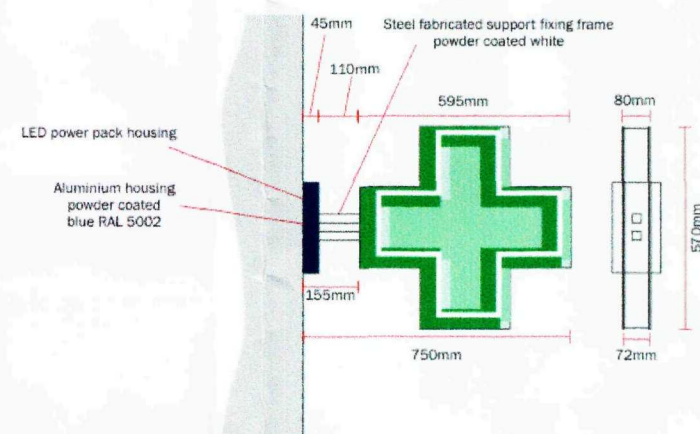

Sign 'C'
Scale 1:20
Large projection sign.
Internally illuminated projecting cross.
Illumination by internal white L.E.D.s (illumination 120 candela)
Materials: Acrylic and steel
Overall size 750mm x 570mm
Sizes as shown.
Note: 3,600mm above ground level.

Illuminated/non illuminated vinyl references
Back illuminated cross = pantone 348c (darker green), and pantone 346c (lighter green).
Also, the 'gaps' created by the overlaying of cross shapes pantone 566c (aqua).



PLANNING



SIGN SPECIALISTS
sign-specialists.co.uk

Contact details

19 Oxleasow Road,
East Moons Mead,
Redditch,
B98 0RE

T : 01527 504 250
F : 01527 504 251
W : www.sign-specialists.co.uk
E : enquiries@sign-specialists.co.uk

Colour reference

- Paint: RAL 5002
- PMS 348
- PMS 346
- PMS 566
- White

Typefaces/notes/info

Lighting

Customer details

The Boots Company PLC
Spalding

Date drawn - 21.10.2009

Designer - P.R.S.

Location - J:\The Boots Company

Job no - 86633/A-Planning

Rev dates	Rev dates
B) -	G) -
C) -	H) -
D) -	I) -
E) -	J) -
F) -	K) -

The designs, illustrations, and photography is the property of Sign Specialists Ltd. The contents are confidential, any form of reproduction, copying, disclosure, modification or distribution without prior written consent is strictly prohibited. Colours and typefaces on drawings may be representative only please refer to the specifications. Visuals shown are artists impressions only and must not be taken as an exact representation of the completed signage on site.

