


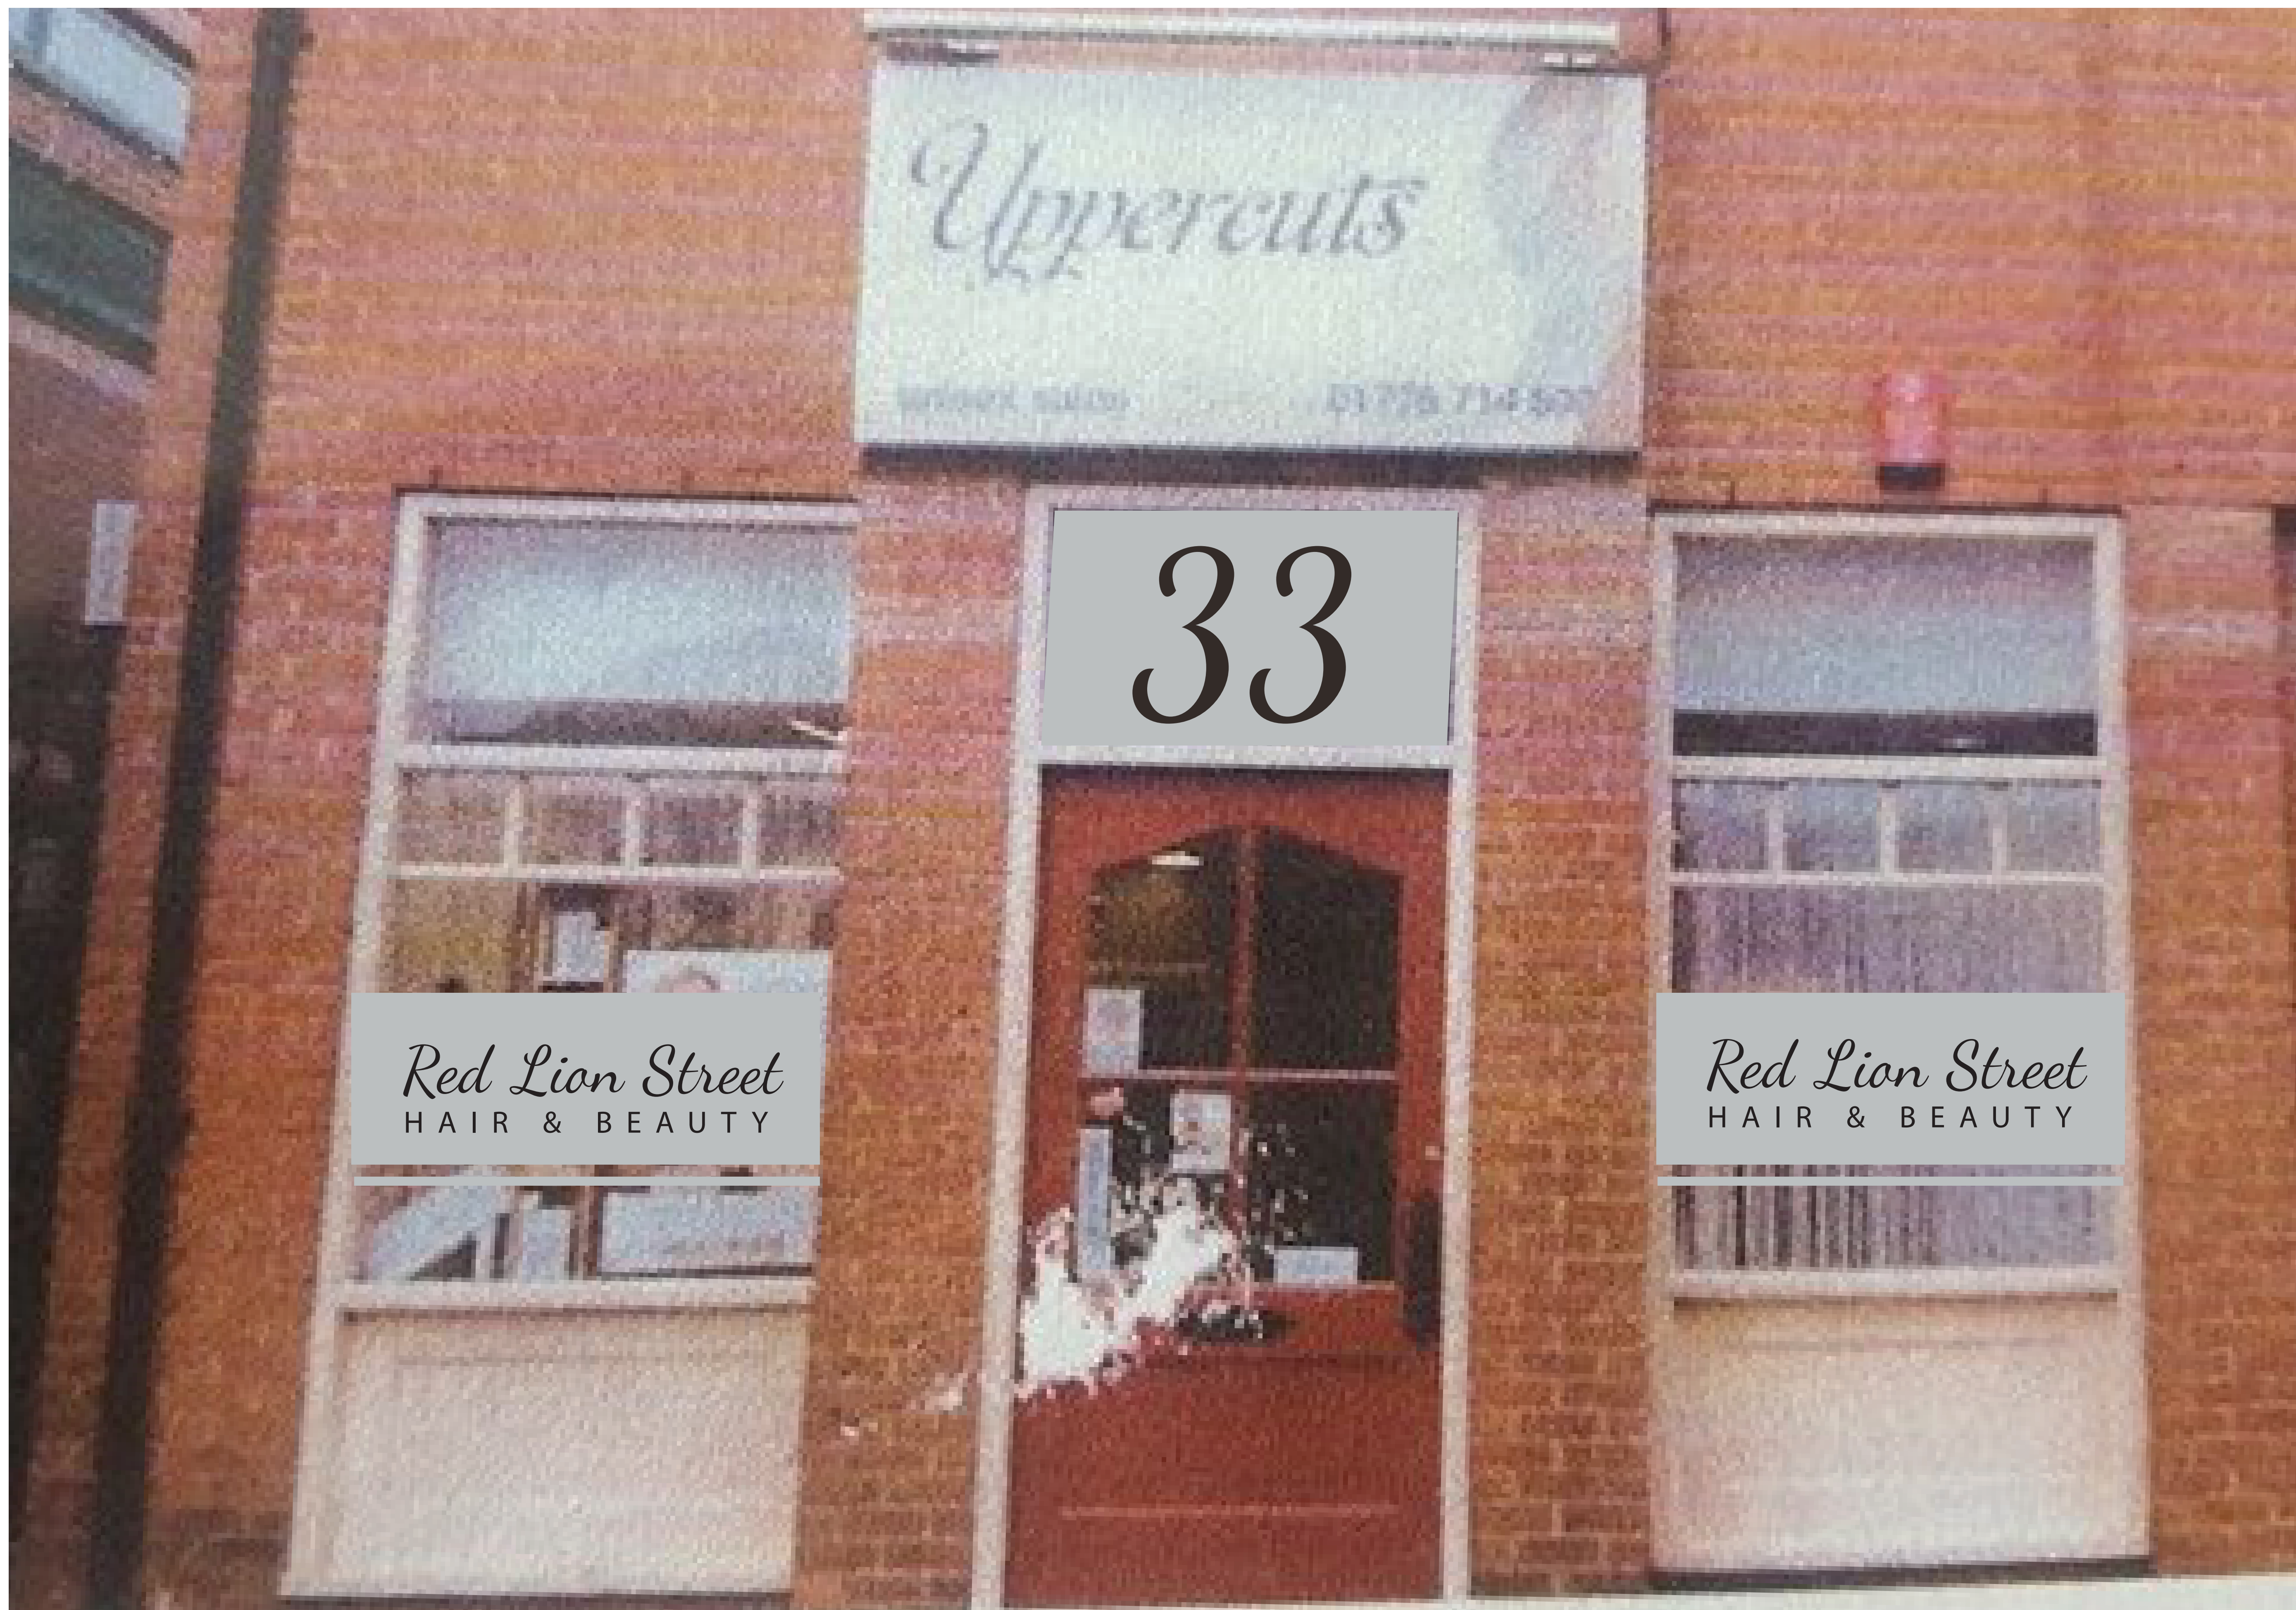

610mm High x 1080mm Length Approx Frosted Vinyl
485mm x 595mm Clear Letters



500mm High x 1215mm Length Approx Frosted Vinyl
22mm High x 1215mm Frosted Line
250mm x 895mm Clear Lettering