


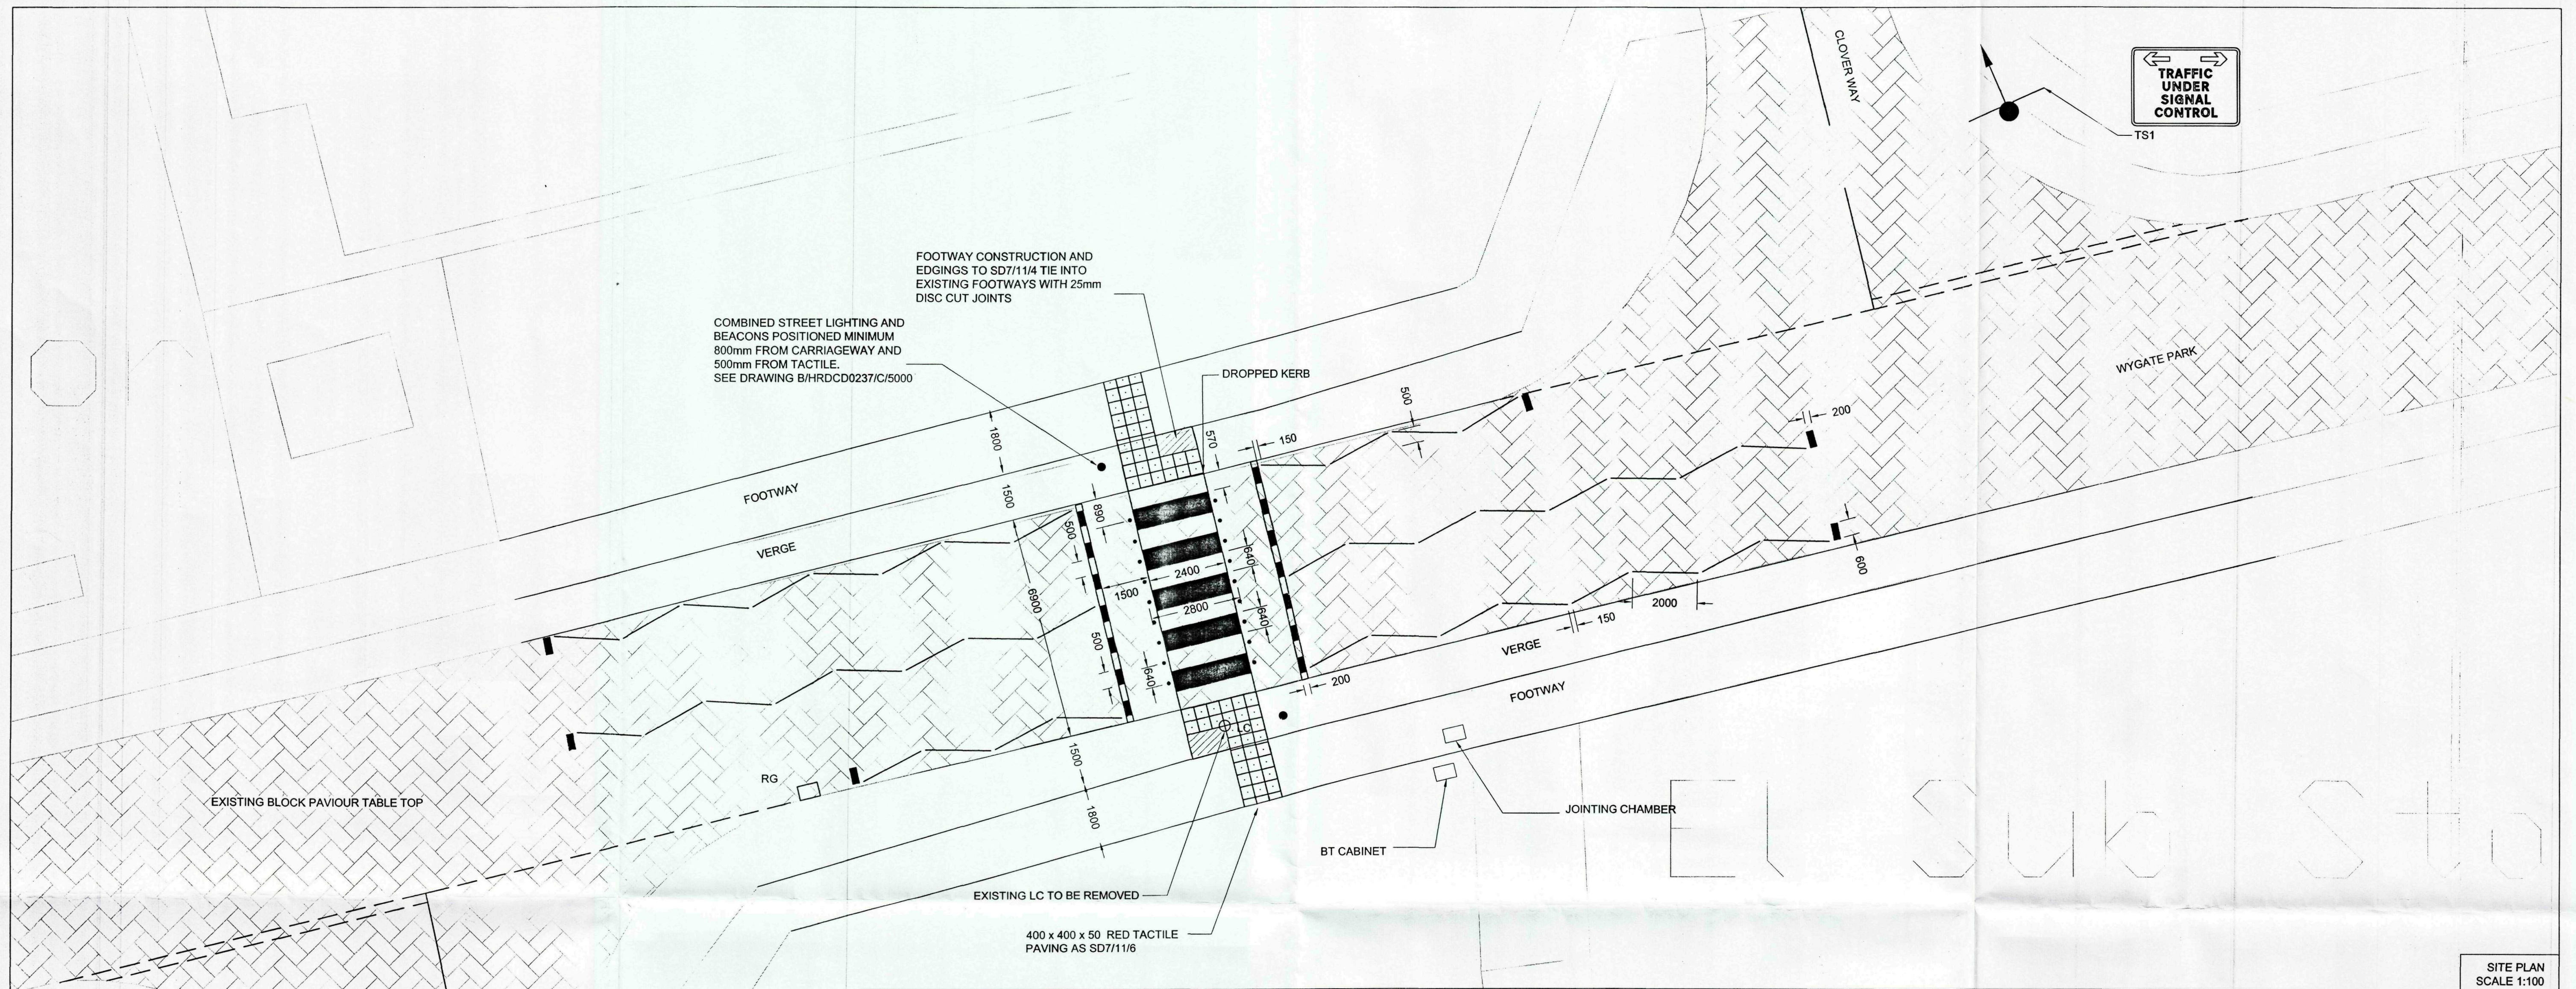

NOTES

- NO ANTI SKID ON APPROACH TO ZEBRA DUE TO BLOCK PAVIOUR
- PROVIDE A CLEAR TACK COAT PRIOR TO WHITE LINING ON THE BLOCK PAVING. THIS ITEM TO BE APPLIED ON A CLEAN DRY SURFACE AND LEFT TO DRY BEFORE LINING OPERATIONS.
- BLACK LINES OF ZEBRA DENOTE WHITE PAINT.
- SIGNS TS1 TO BE ERECTED IN POSITIONS SHOWN ONLY WHEN ZEBRA IS BEING CONSTRUCTED UNDER TEMPORARY TWO WAY TRAFFIC SIGNALS.
- SIGN TS2 TO BE ERECTED FOR A PERIOD OF ONLY THREE MONTHS FROM COMPLETION OF ZEBRA CROSSING.

LINCOLNSHIRE COUNTY COUNCIL
 Prepared for the Lincolnshire County Council by the
 Lincolnshire County Council
 Copyright. Unauthorised reproduction of this document is prohibited. All rights reserved. 08/08/2007



CONSTRUCTION

A4	17/04/08	ADD NOTE TO BEACONS STREET LIGHTING REQUEST	DS	KEM
A3	14/04/08	NOTES 4 & 5 ADDED - REQUESTED FROM AIP STAGE 2 SAFETY AUDIT	DS	KEM
A2	21/2/08	COLUMN/BEACON 800mm FROM CWAY TO BS5489 IN 30MPH / LOOK BOTH WAYS REMOVED	MRG	KEM
A1	04/02/08	RELOCATE ZEBRA SO CENTRE IS CENTRAL TO LC	KEM	KM

Rev: Date: Description: Approved by:

AMENDMENT DETAILS



Lincolnshire
 COUNTY COUNCIL

TECHNICAL SERVICES PARTNERSHIP
 WITHAM PARK HOUSE, WITHAM PARK, WATERSIDE SOUTH
 LINCOLN LN5 7JN
 Customer Service Centre : (01522) 782070
 Head of Technical Services : Y.H.Kong, B.Sc., C.Eng., F.I.C.E., M.I.H.T., D.M.S.

Drawing No. **B/HRDCD0237 /C/ 4000/A4**
 Structure No.
 Rd No. Parish: SPALDING
 Scheme: WYGATE PARK
 Description: NEW PEDESTRIAN CROSSING - S278

Scale: 1:100
 1:500
 Draughted by: DS
 Approved by: KEM
 Approval Date: 23/01/08
 Sheet Number:

FOR THIRD PARTY USE, THIS DRAWING SHALL BE DEEMED TO BE CURRENT ONLY ON THE DATE OF APPROVAL. PLEASE CHECK FOR AMENDMENTS BEFORE USE.