




EXISTING SWAN STREET ELEVATION
FOR ILLUSTRATION PURPOSES ONLY




PROPOSED SWAN STREET ELEVATION
FOR ILLUSTRATION PURPOSES ONLY

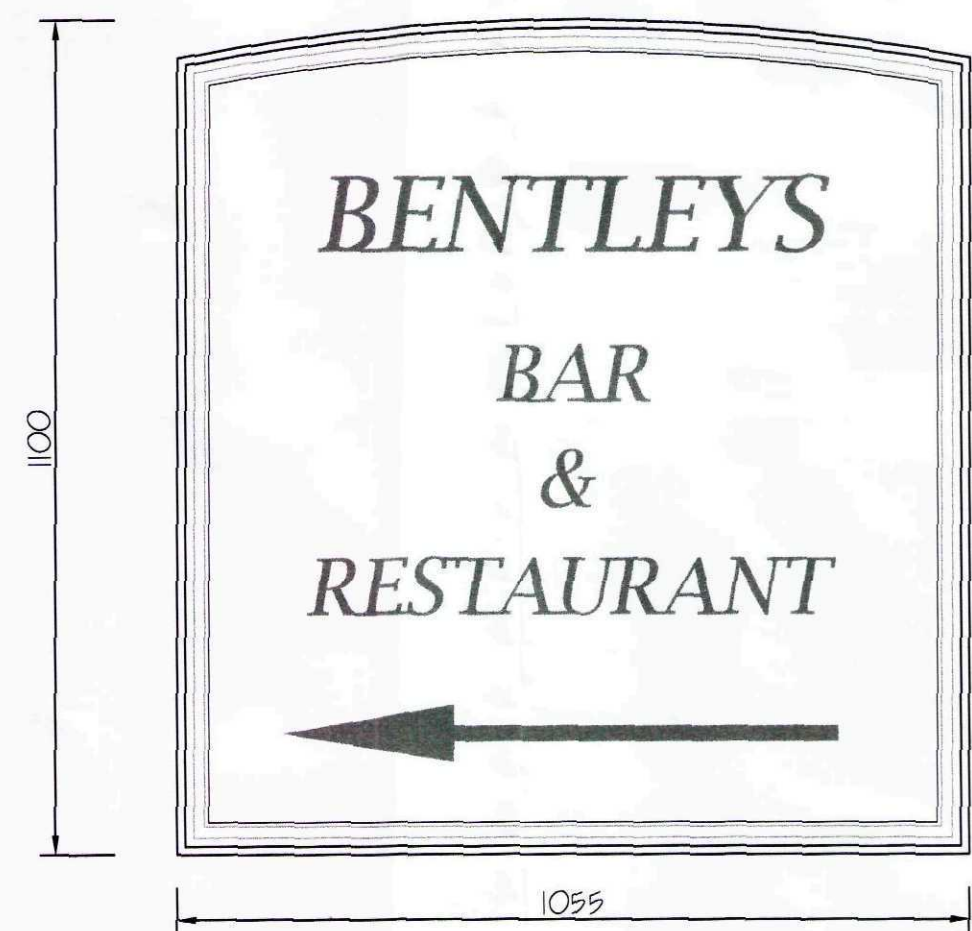

PROPOSED WALL MOUNTED SIGN


ALUMINIUM PAINTED BLACK SIGN WITH BLACK TIMBER EDGING
STICK ON VINYL LETTERING (SILVER)

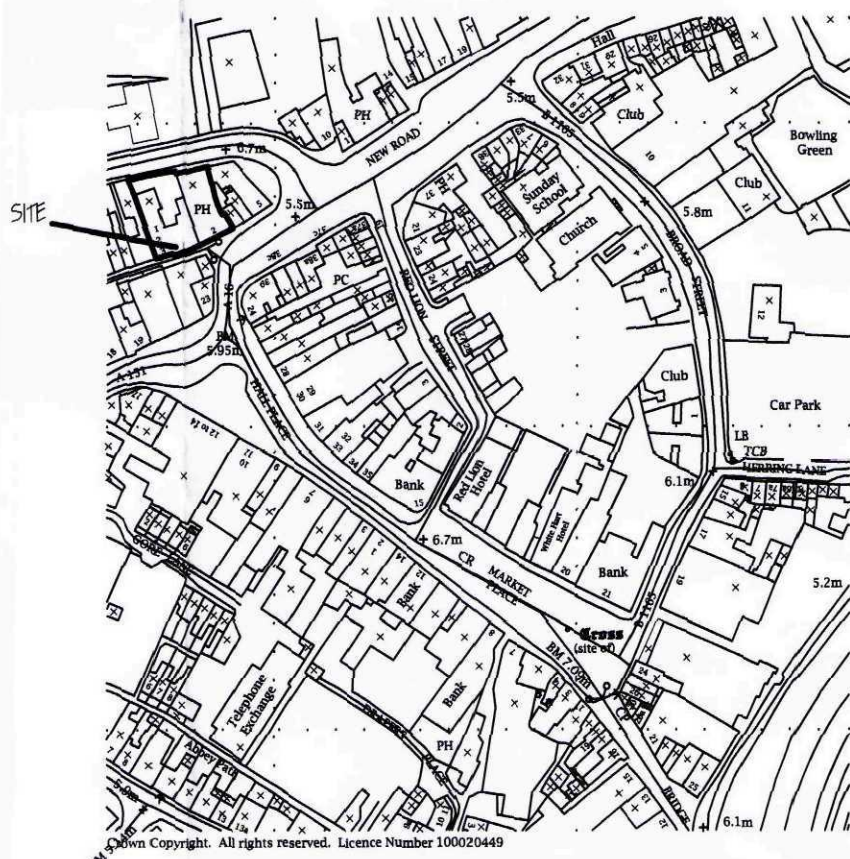

LOCATION PLAN.
1/ 2500

SHBC
Planning & Development
25 NOV 2011
Ref: 0539-11

AMENDED PLAN
Ref. A1

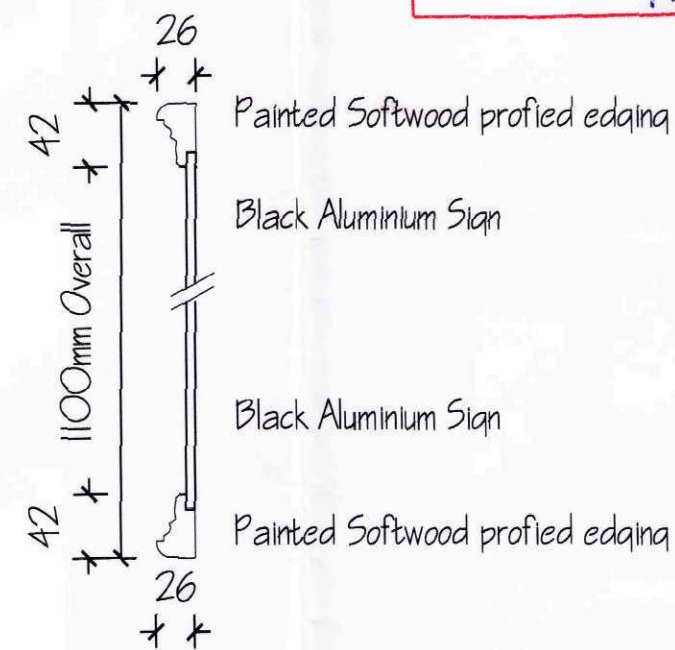

SIGN SECTION 1:5

G. R. MERCHANT LTD.	
I.ENG AMICE FIWO	
ARCHITECTURAL, STRUCTURAL AND LAND DRAINAGE CONSULTANTS	
4 Wrights Mews 12A Park Road, Holbeach, Spalding, Lincs. PE12 7EE Tel: 01408 490800 Fax: 01408 425744 E-Mail: gr.merchant@btconnect.com	
Project PROPOSED NEW SIGNS 1 CHAPEL LANE SPALDING Lincs	
Client BELCAST HOLDINGS LTD	
Drawing SIGN DETAIL	
Job Ref. 2317-11	Drawing No. 04B
Date SEPT 2011	Drawn S.B.
Scales AS NOTED	
DO NOT SCALE FROM THIS DRAWING This drawing is copyright and may not be altered, copied, reproduced or used for any other purpose other than that for which it is issued. The General Contractor is to check all dimensions on site and report any discrepancies to the Architect. All details shown on this drawing including foundations are based upon typical site conditions unless otherwise stated. No responsibility can be accepted for alterations or conditions which may be discovered during construction unless reported to the Architect for his design amendments may be considered. Site surveys are recommended in respect of foundations to establish specific site conditions before foundation work is undertaken. The drawing is limited to the amount of information contained and does not purport to contain a full specification of the works. It is a preliminary drawing for the purposes of obtaining Planning / Building Regulation approval. This drawing must not be used as a contract document alone. The works will not be supervised or inspected on site by G.R. Merchant or any representative thereof. It is the client or their appointed agents responsibility to ensure that the works are carried out in accordance with the specification, variations to contract etc. All materials and workmanship shall conform to the appropriate British Standard specification or BS equivalent or European code equivalent. The Employer / Client shall ensure that the selected contractor is competent with and adopts all measures necessary to achieve compliance with Health and Safety legislation for Building sites and Work places. The Employer / Client is advised that should the works need to comply with the Construction Design and Management Regulations an independent Planning Supervisor will be required. The works and complete of all that is shown on the drawing and details. Work that may not specifically be shown but may be reasonably inferred as necessary to carry out the works shall be deemed to be included. It is the job / land owners responsibility to be aware of the Party Wall etc. Act 1996, when building is close proximity to adjoining neighbors boundaries.	

DRAWING TO BE READ IN
CONJUNCTION WITH SEPARATE
SPECIFICATION