




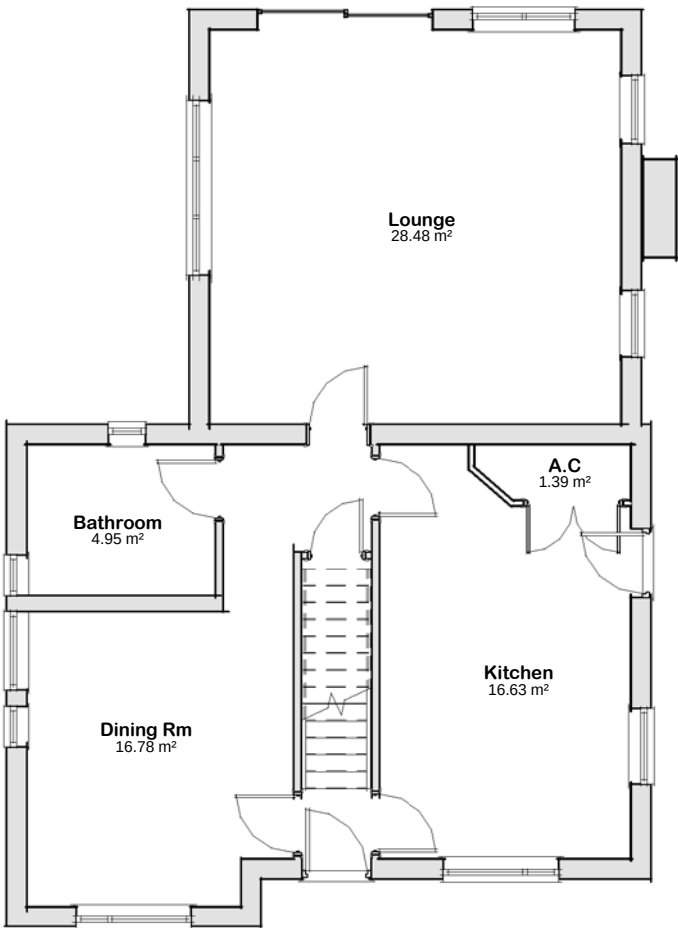


01 - Ground Floor Plan
1 : 100

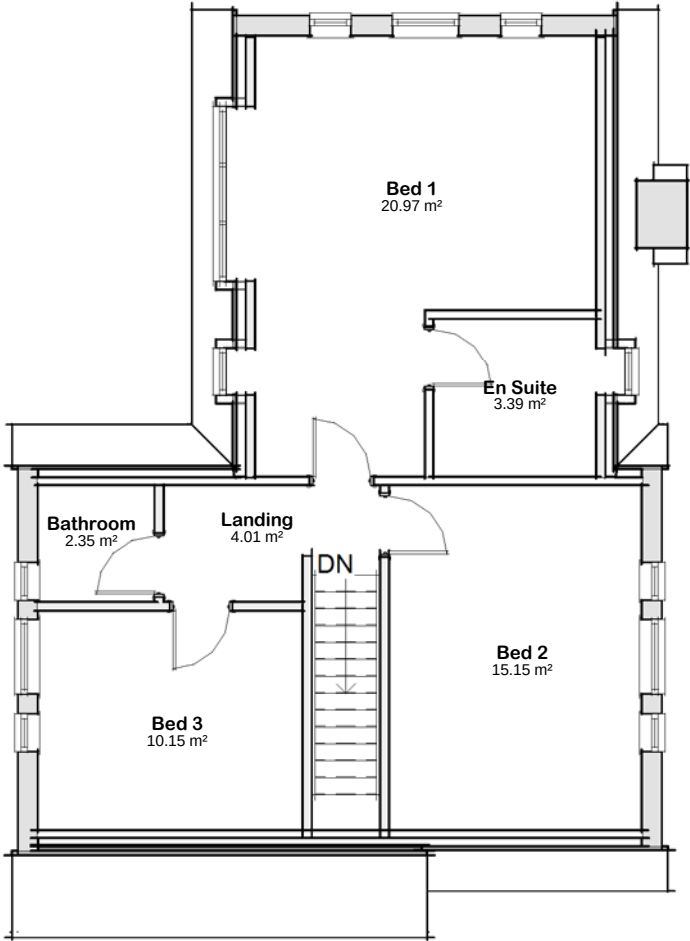

02 - 1st Floor Plan
1 : 100

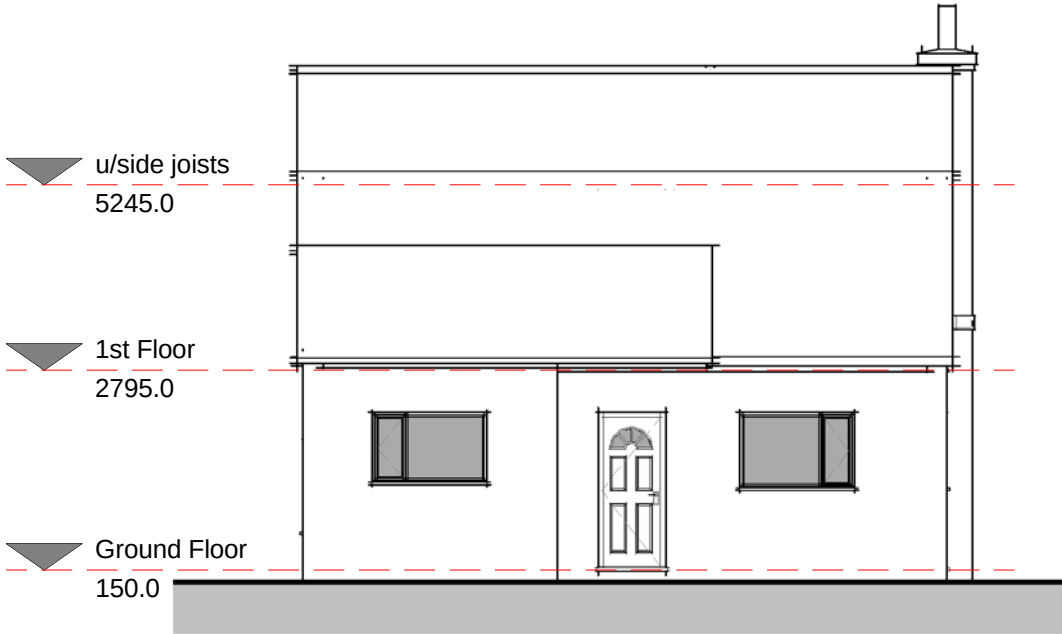

01 - Front
1 : 100

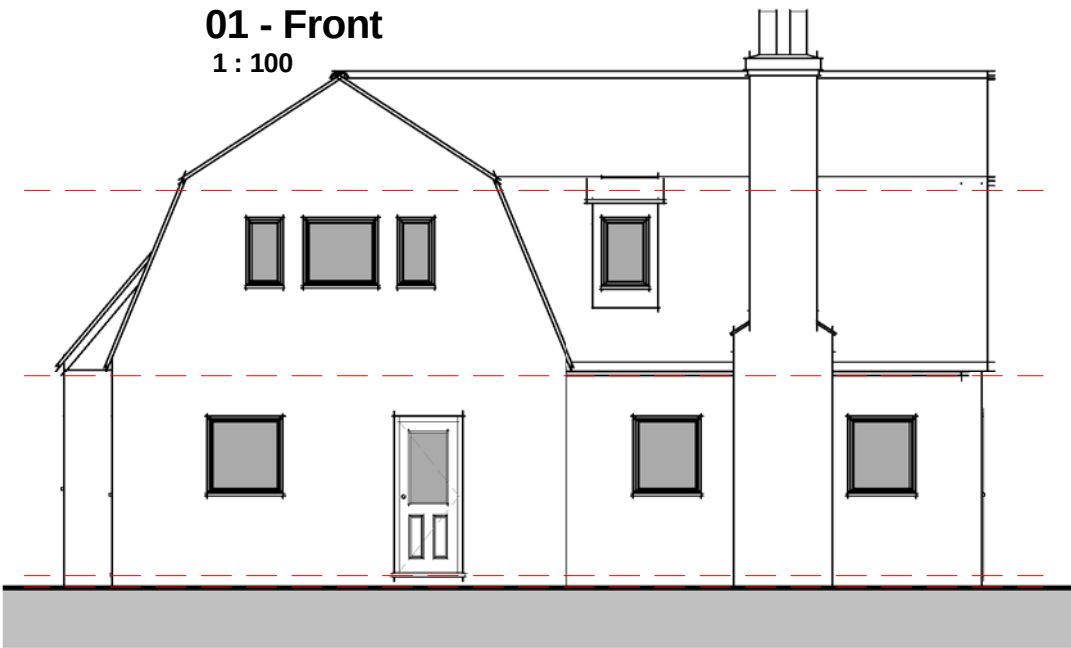

02 - Right Flank
1 : 100



03 - Rear
1 : 100



04 - Left Flank
1 : 100

Room Schedule		
Name	Area	Perimeter
Ground Floor		
A.C	1.40 m²	5.3 m
Bathroom	4.95 m²	9.0 m
Dining Rm	16.80 m²	21.3 m
Kitchen	16.65 m²	17.3 m
Lounge	28.50 m²	21.4 m
Ground Floor: 5	68.20 m²	74.2 m
1st Floor		
Bathroom	2.35 m²	6.1 m
Bed 1	20.95 m²	22.5 m
Bed 2	15.15 m²	15.8 m
Bed 3	10.15 m²	12.8 m
En Suite	3.40 m²	7.7 m
Landing	4.00 m²	9.3 m
1st Floor: 6	56.00 m²	74.2 m
Grand total: 11	124.25 m²	148.4 m