


Room Schedule Ground Floor		
Name	Area	Perimeter
A.C	1.40 m ²	5.3 m
Bathroom	4.95 m ²	9.0 m
Entrance Hall	19.65 m ²	23.4 m
Family Room	37.55 m ²	24.7 m
Kitchen	16.65 m ²	17.3 m
Lounge	28.50 m ²	21.4 m
Grand total: 6	108.65 m ²	101.0 m

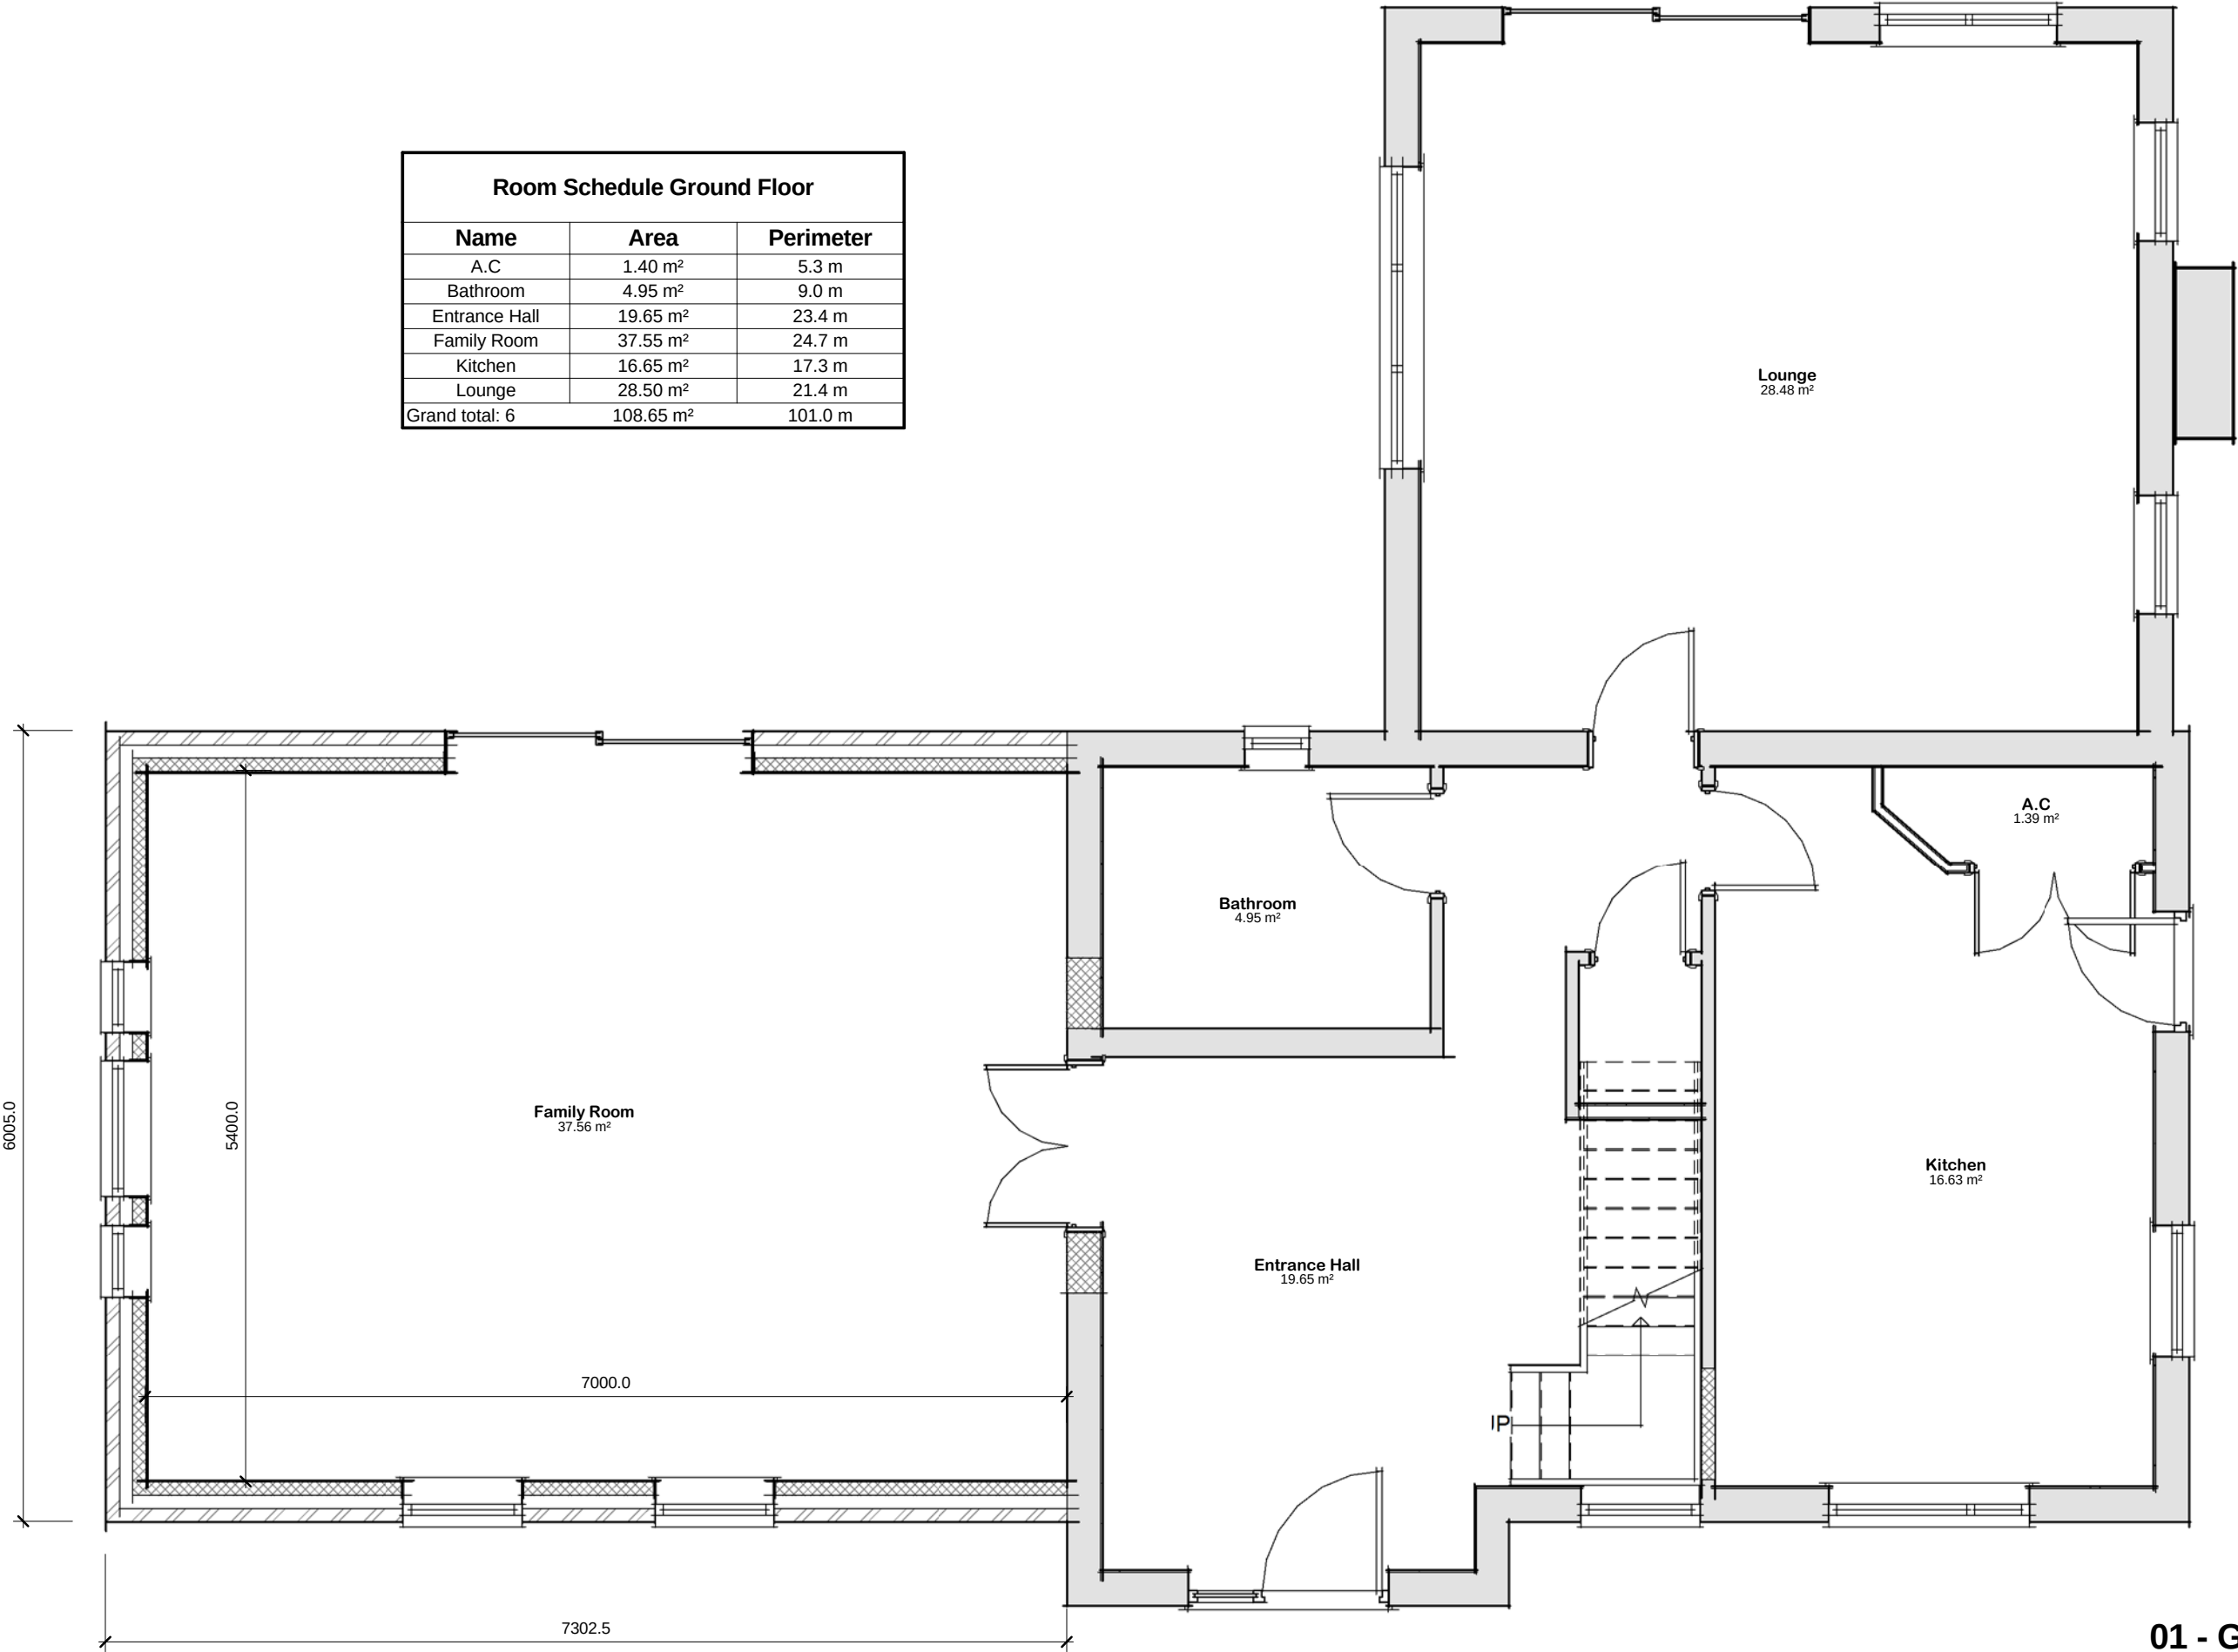

01 - Ground Floor Plan
1 : 50