


Room Schedule First Floor		
Name	Area	Perimeter
Bathroom	10.20 m ²	12.8 m
Bed 1	20.95 m ²	22.5 m
Bed 2	15.15 m ²	15.8 m
Bed 3	10.10 m ²	13.6 m
Bed 4	20.05 m ²	20.7 m
En Suite	3.40 m ²	7.7 m
Inner Landing	6.05 m ²	11.3 m
Landing	6.55 m ²	12.6 m
Grand total: 8	92.40 m ²	117.0 m

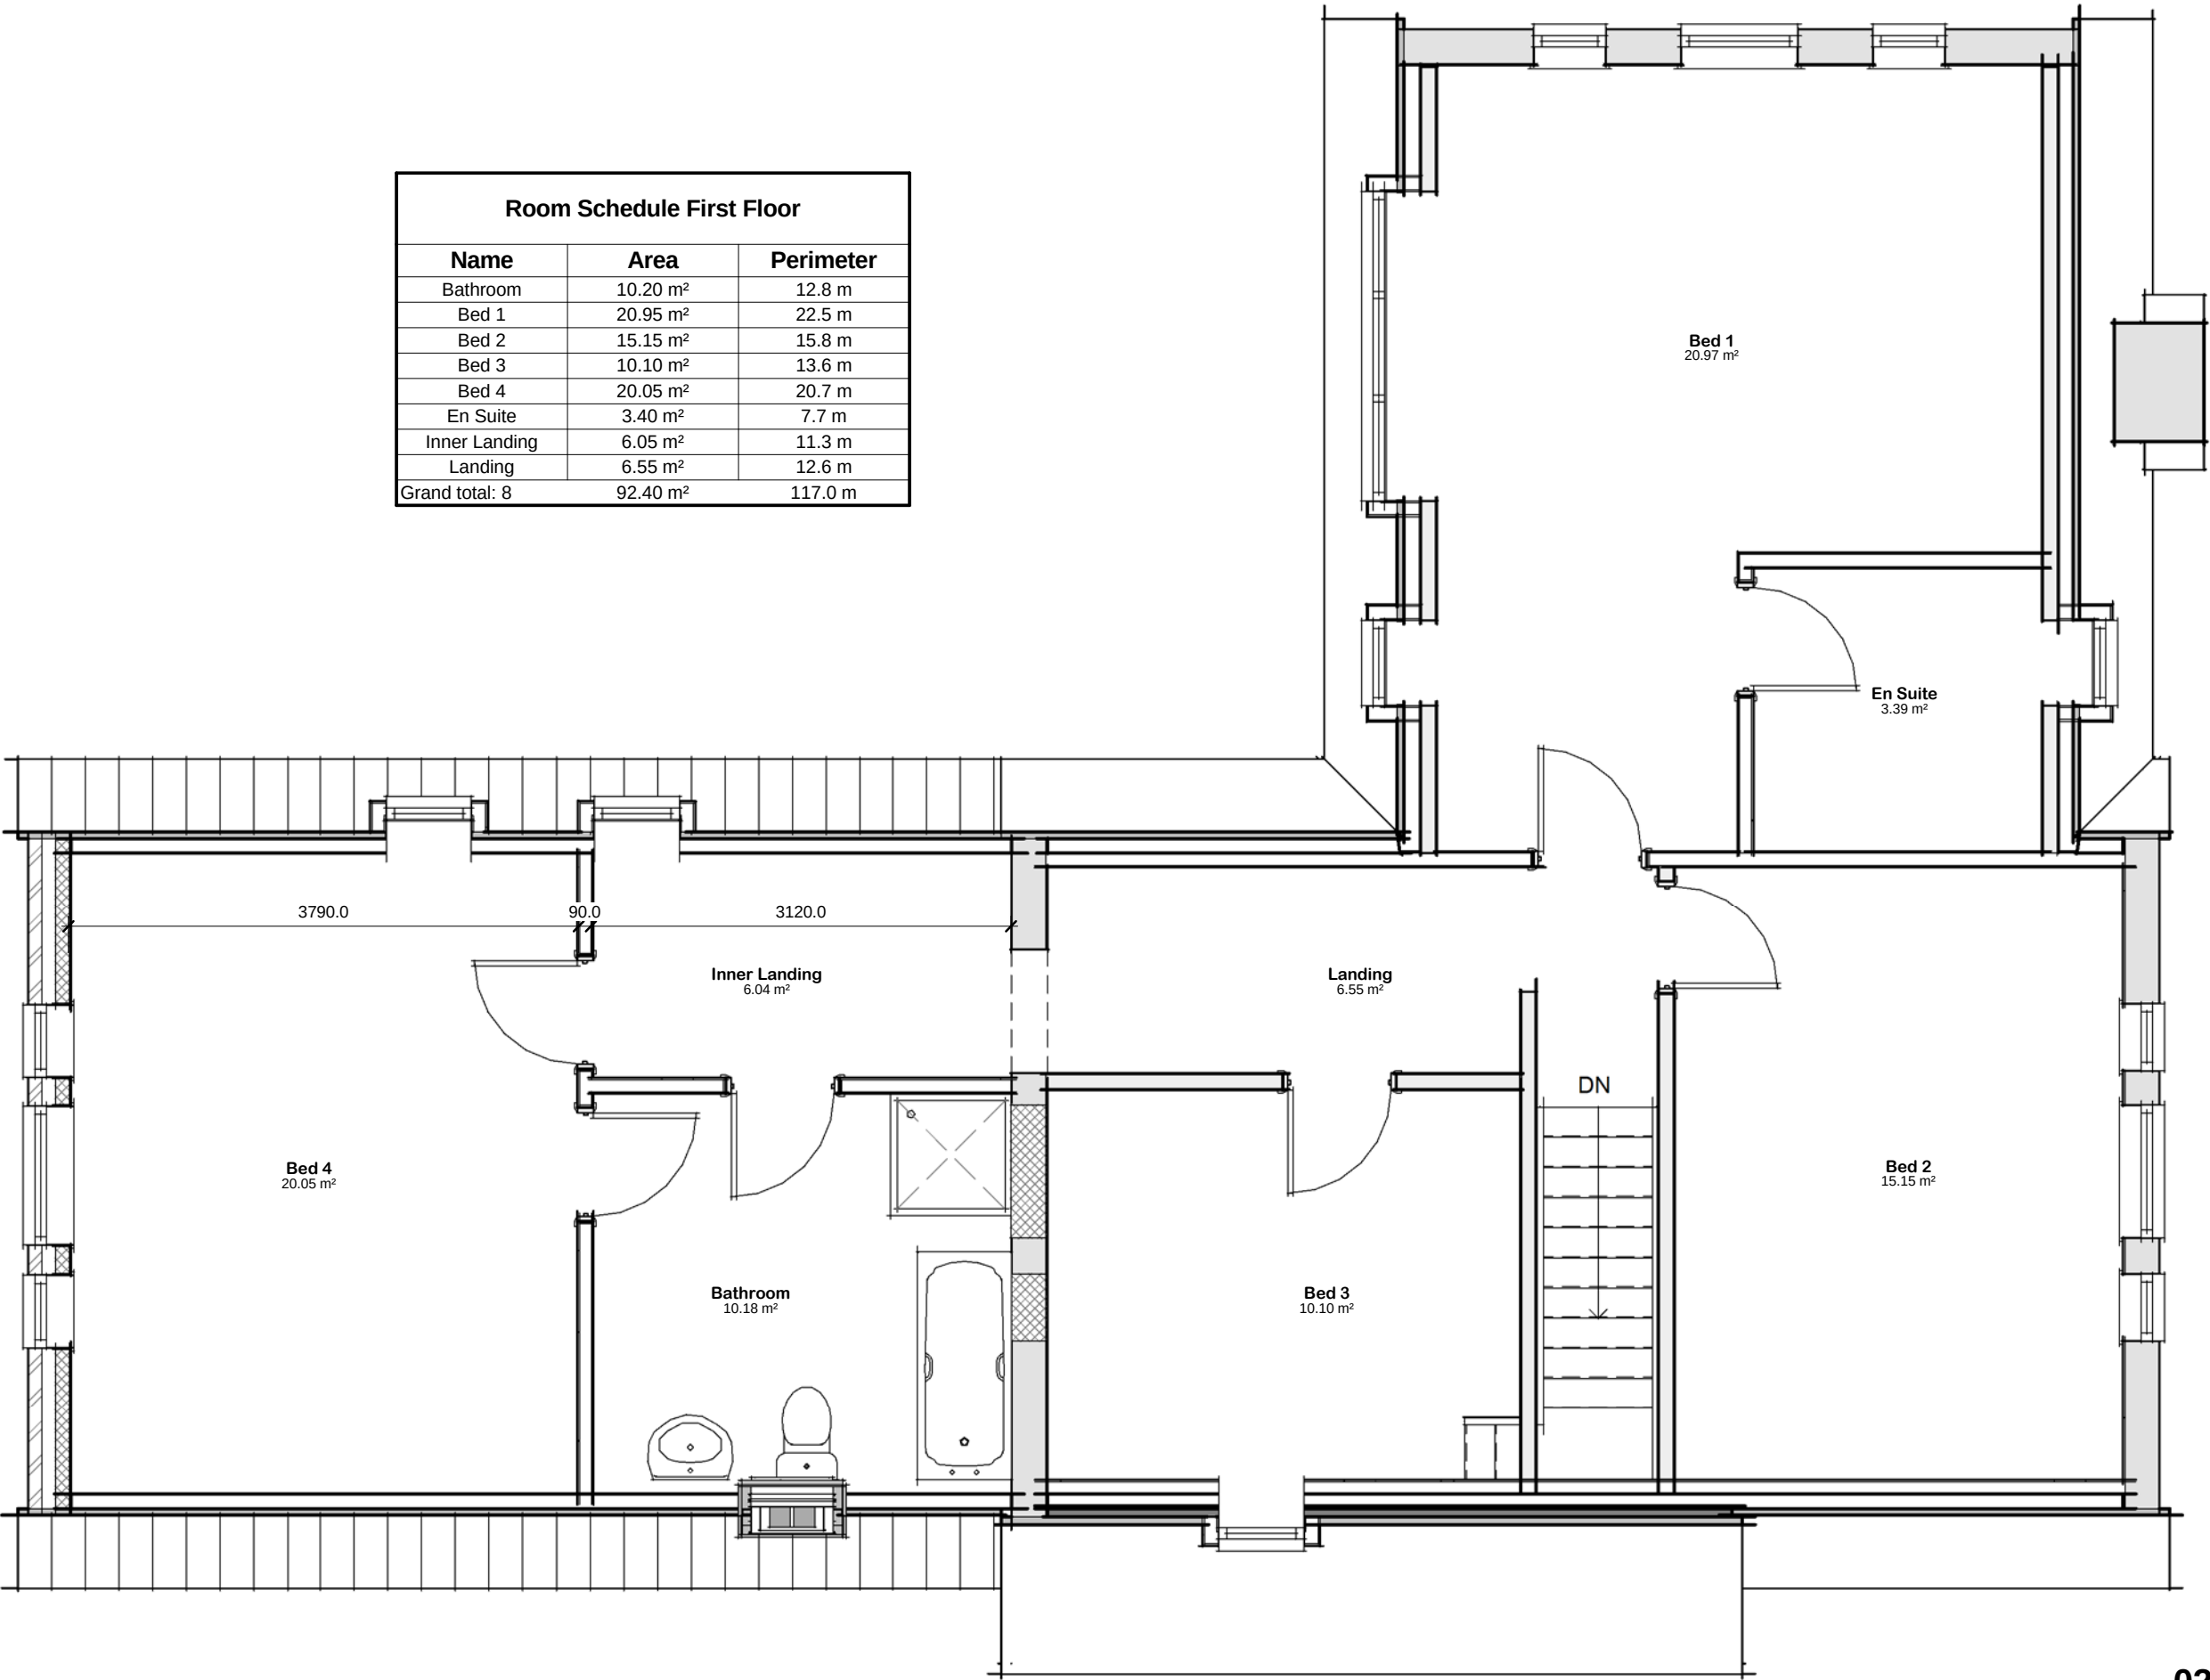

02 - 1st Floor Plan
1 : 50