





NOTE
METALWORK CONTRACTOR TO
CHECK ALL DIMENSIONS ON
SITE

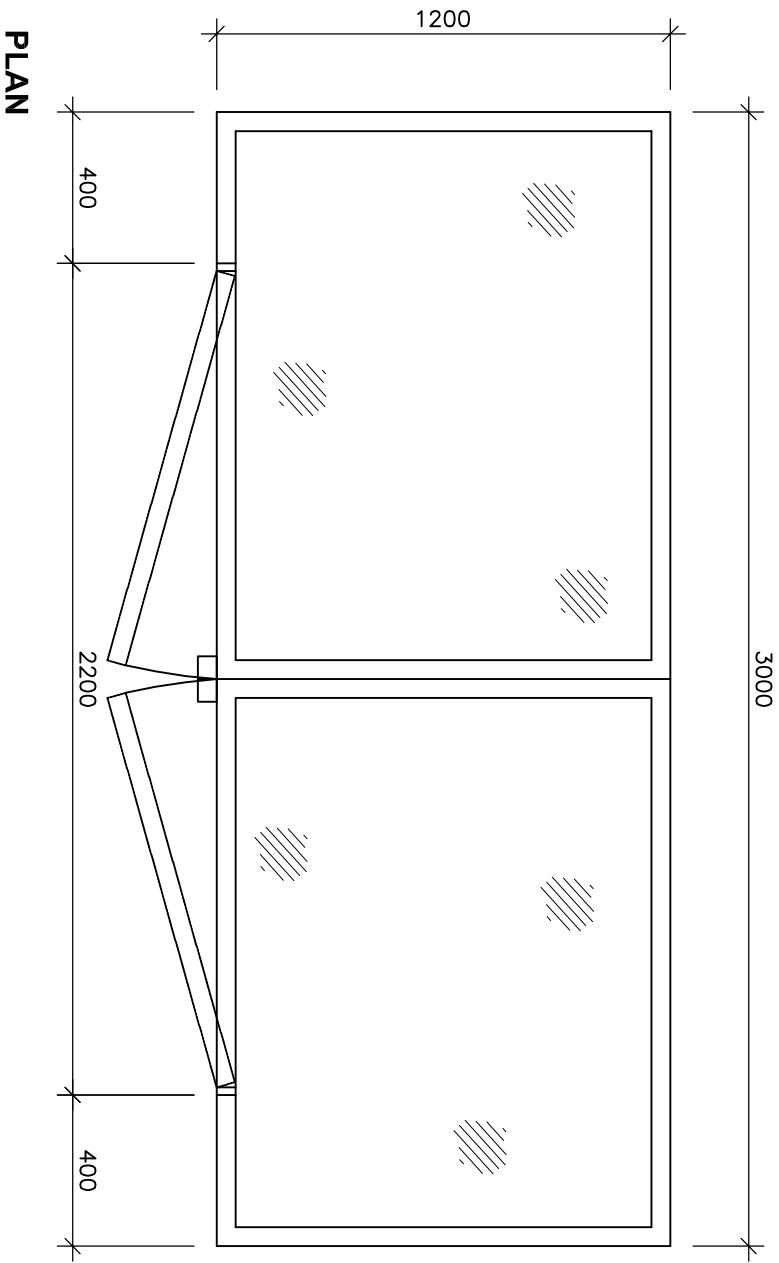


PLAN

- NOTES**
- 1) BIN CAGE TO BE SUPPLIED & INSTALLED BY METALWORK CONTRACTOR (PACKAGE 28)
 - 2) BIN CAGE CONSTRUCTION TO BE HEAVY DUTY ANGLE SECTION.
 - 3) INFILL TO BE HEAVY DUTY EXPANDED MESH.
 - 4) DOORS TO HAVE BOLT ON 180° HINGES AND PROVISION FOR PADLOCK WITH SECURITY SHROUDS.
 - 5) FIRE PROOF GALVANISED STEEL PLATE FIXED TO TOP OF CAGE.
 - 6) ADJUSTABLE BASE FIXINGS TO BE SUPPLIED TO SUIT RAMP SLOPE.
 - 7) FINISH GALVANISED TO B.S 729
 - 8) MEASURE ON SITE PRIOR TO FABRICATION.

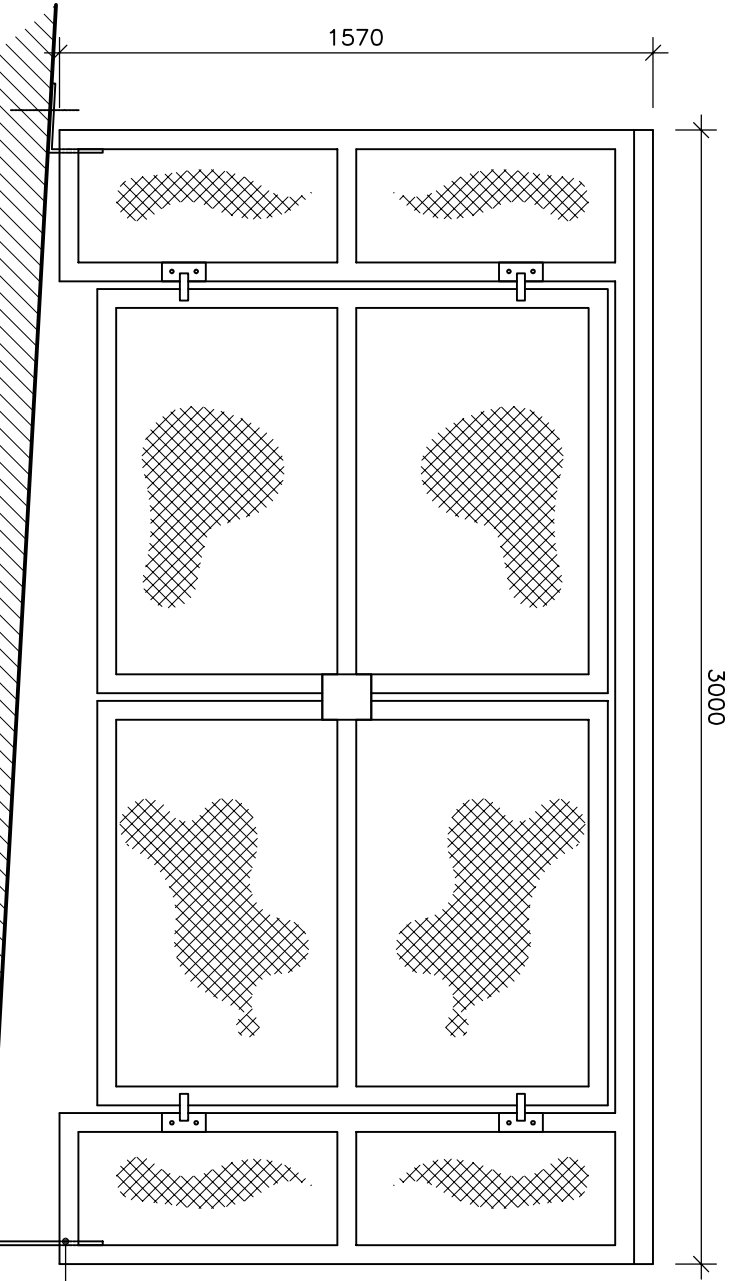

FRONT ELEVATION

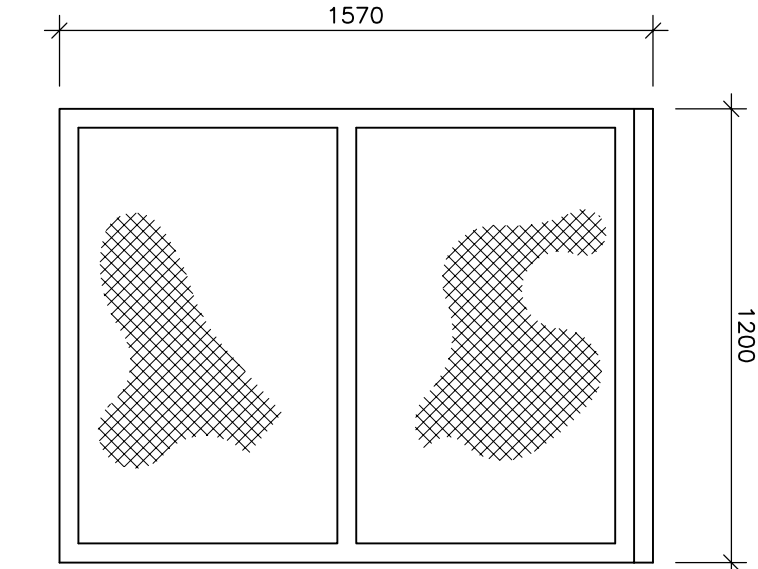

SIDE ELEVATION

JOB TITLE			
ALDI UK & IRELAND STANDARD DETAILS			
DRG TITLE			
BIN CAGE			
DRG NUMBER		DATE	SCALE
AD5906		OCT 08	1:20