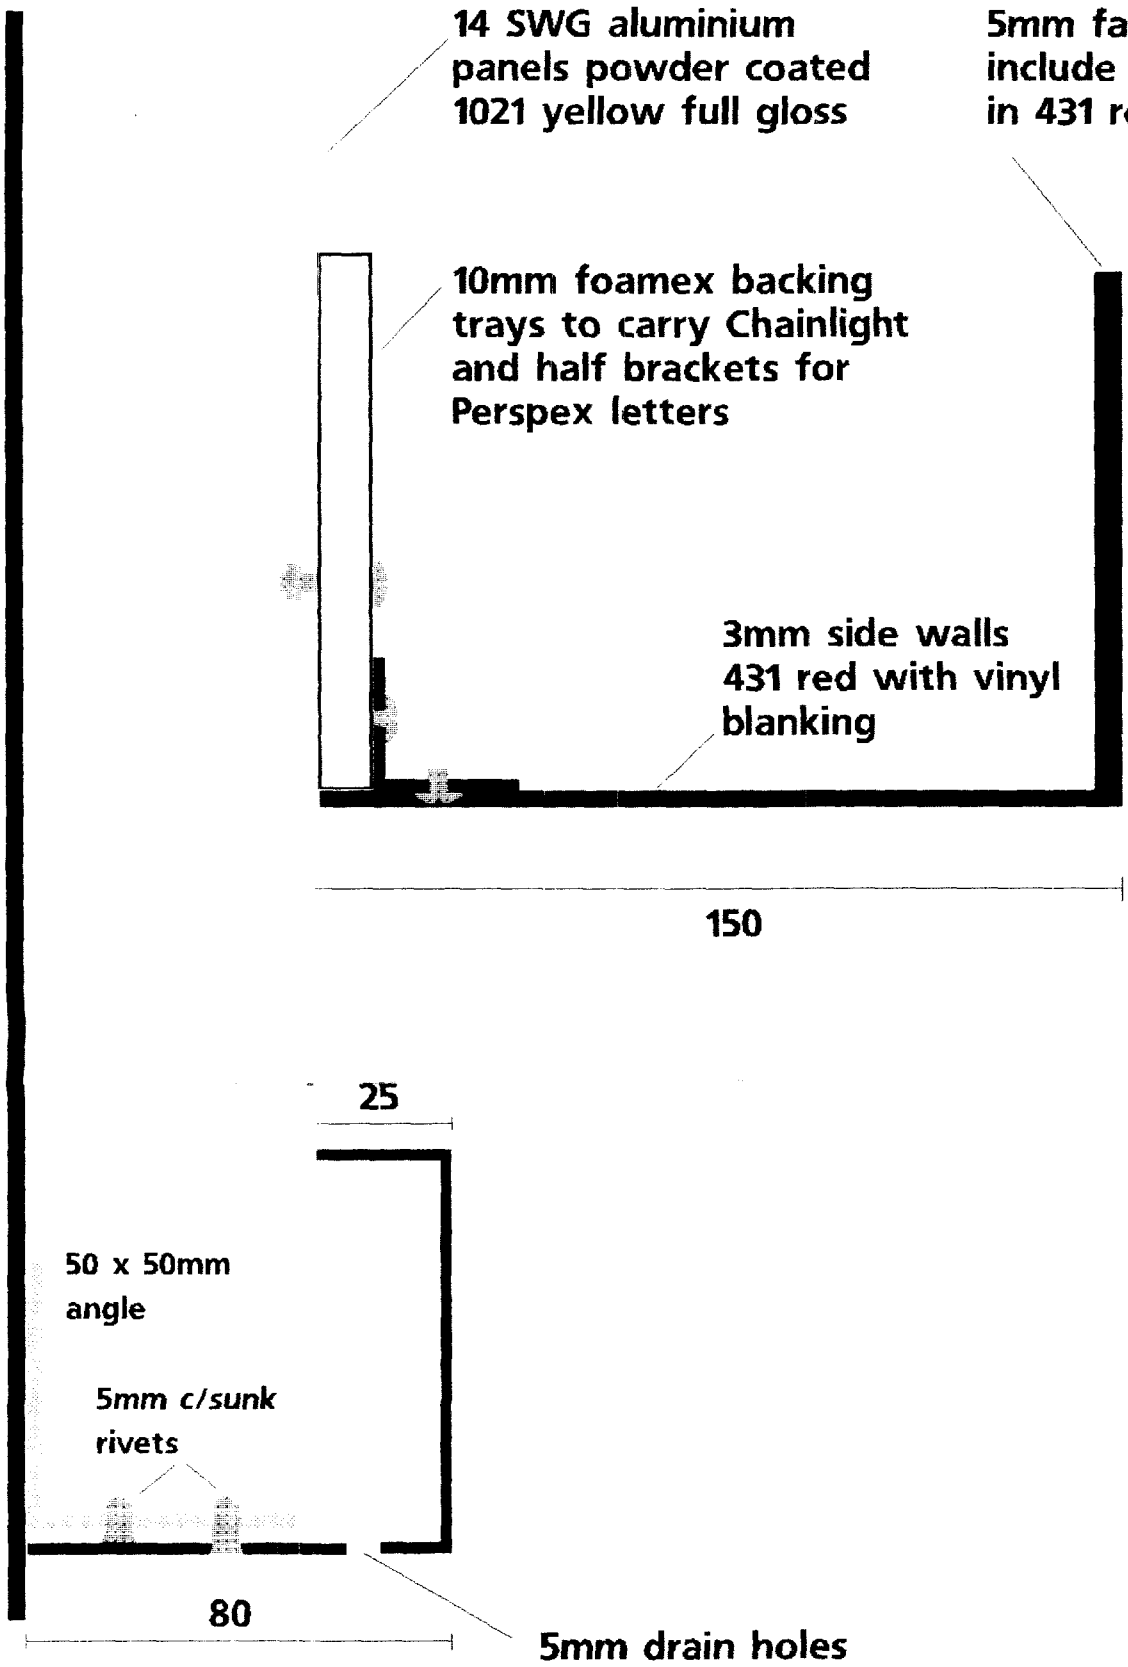



# Wall

# Lettering

DETERMINED PLAN

| | |
|---|---|
| CLIENT | Tarran Way South, |
| SUBJECT | Tarran Ind, Est, |
| JOB No | Moreton, Wirral |
| DATE | Merseyside, L46 4TD |
| DRAW No | Phone 0151 678 8989 |
| SCALE | Fax 0151 678 8816 |
| APROVED | |

St Modwell SIGNS NATIONWIDE

DS-3

SOUTH HOLLAND DC
HOUSING & PLANNING
28 AUG 1997
Ref: 850/97