


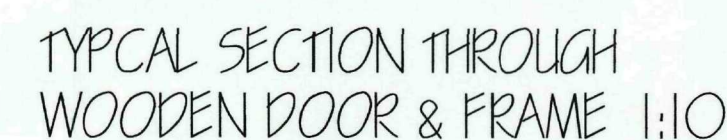


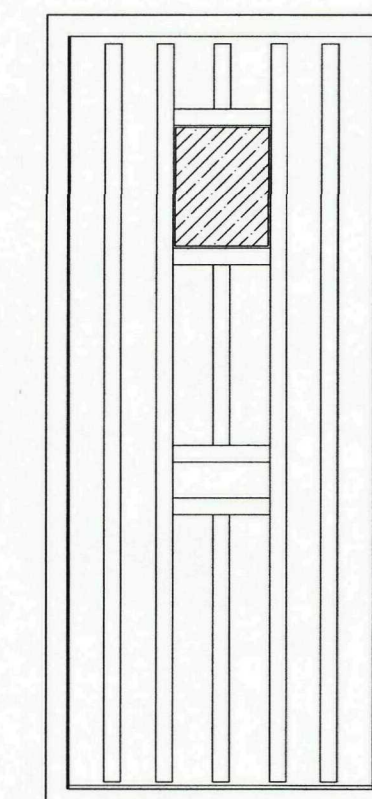


PROPOSED MAIN ENTRANCE DOORS 1:20

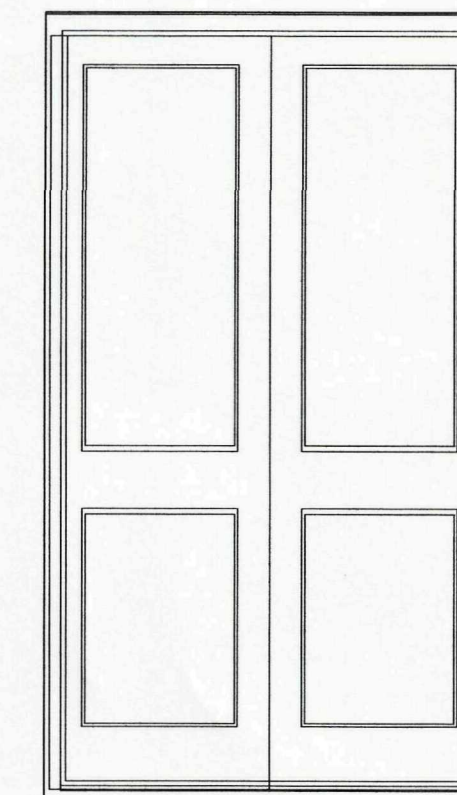


PROPOSED PATIO DOORS 1:20

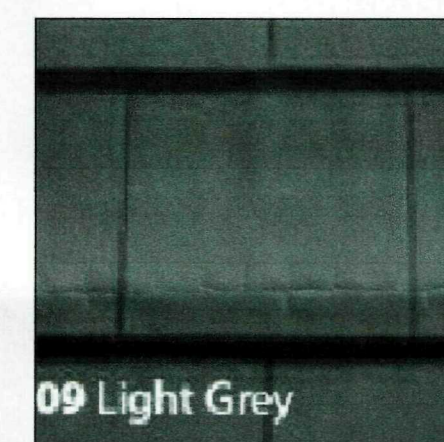


Sandtoft Calderdale Slate

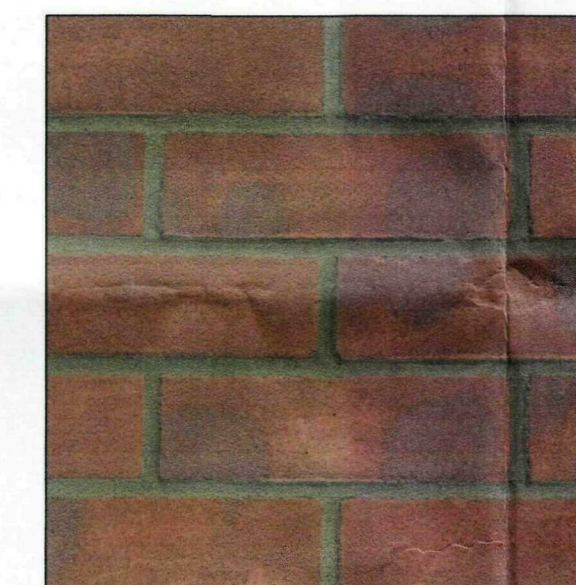

Hanson Atherstone Red

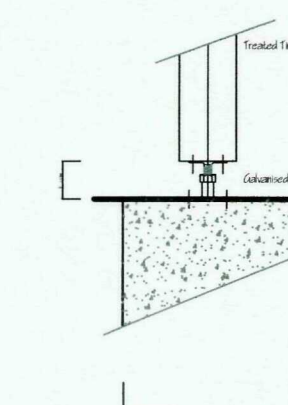

PORCH POST FIXING DETAIL 1:10

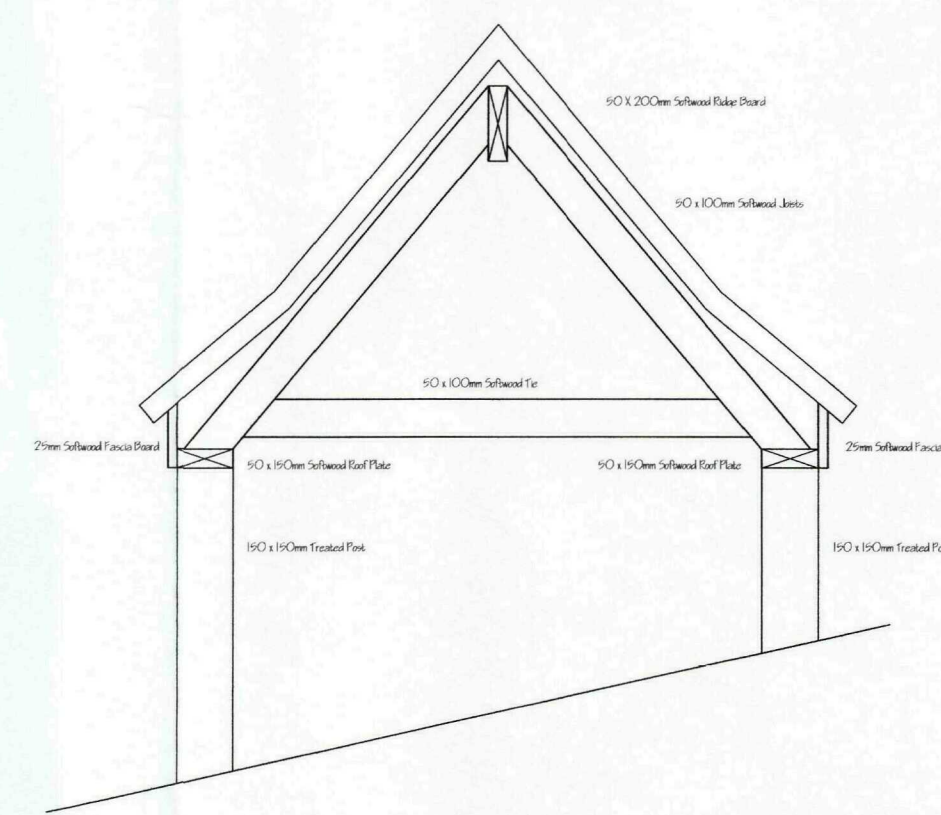

TYPICAL SECTION THROUGH PORCH 1:20

ref:	revision	date
------	----------	------

G. R. MERCHANT LTD.

I.ENG AMICE FIWO

**ARCHITECTURAL, STRUCTURAL
AND LAND DRAINAGE
CONSULTANTS**

**4 Wrights Mews
12A Park Road, Holbeach,
Spalding, Lincs. PE12 7EE**

**Tel: 01406 436060
Fax: 01406 425744**

E-Mail: gr.merchant@btconnect.com

Project

2 No. 1 BEDROOM BUNGALOWS
Rear of 17 LONDON ROAD
SPALDING
Lincs

Client
MR & MRS E FRAGALE

Drawing

PLANNING CONDITION DETAILS

Job Ref.	Drawing No.
1168/05	03

Date	Drawn
OCTOBER 2009	S.B.

Scales	
AS NOTED	

[illegible]

SHDC
Planning & Development
28 OCT 2009
Ref: 0851-09

DRAWING TO BE READ IN
CONJUNCTION WITH SEPARATE
SPECIFICATION