


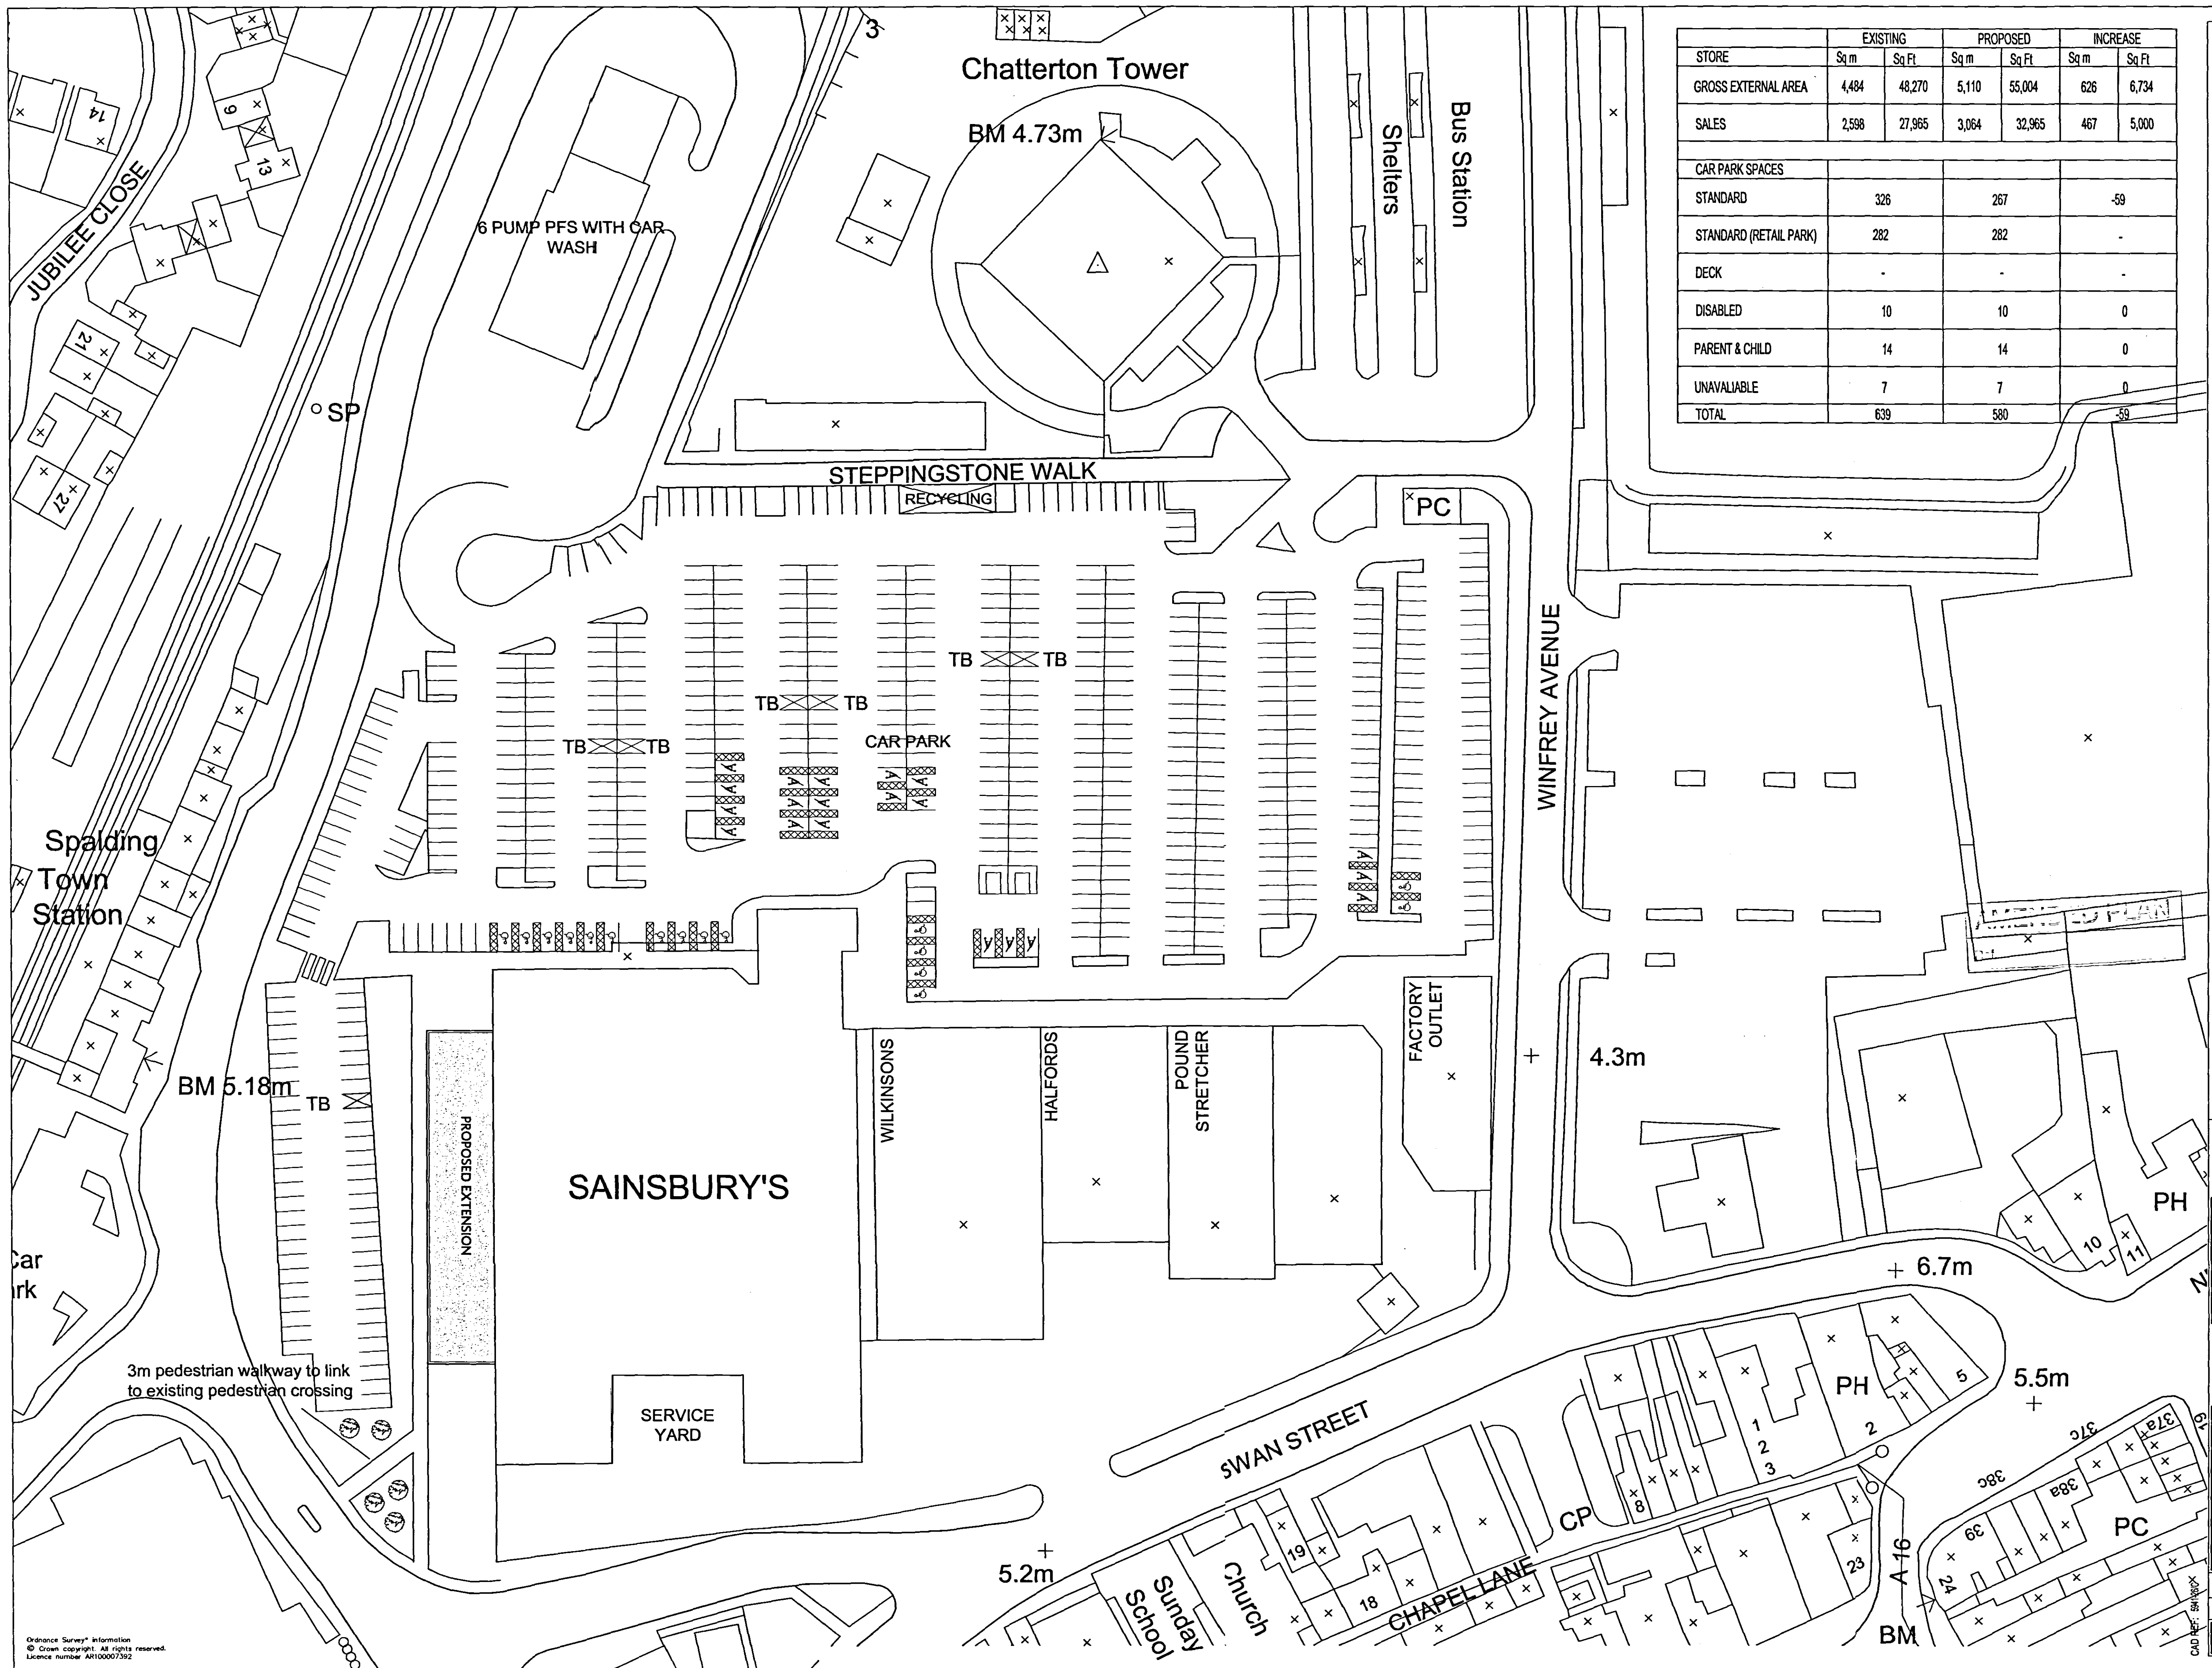

STORE	EXISTING		PROPOSED		INCREASE	
	Sq m	Sq Ft	Sq m	Sq Ft	Sq m	Sq Ft
GROSS EXTERNAL AREA	4,484	48,270	5,110	55,004	626	6,734
SALES	2,598	27,965	3,064	32,965	467	5,000
CAR PARK SPACES						
STANDARD	326		267		-59	
STANDARD (RETAIL PARK)	282		282		-	
DECK	-		-		-	
DISABLED	10		10		0	
PARENT & CHILD	14		14		0	
UNAVAILABLE	7		7		0	
TOTAL	639		580		-59	

GENERAL NOTES

This scheme is subject to Town Planning and all other necessary consents. Dimensions, areas and levels where given are only approximate and subject to site survey. All dimensions are to be checked on site, do not scale.

This drawing is to be read in conjunction with all relevant consultants' and/or specialists' drawings/documents and any discrepancies or variations are to be notified to the architects before the affected work commences.

All queries relating to design of foundations, floor slabs and any structural elements are to be referred to the structural engineering consultant for resolution.

All feasibility studies are subject to full site survey.

The workmanship of all relevant trades and building operations shall comply with the recommendations of British Standard (BS) 8000:1986 parts 1-15 inclusive.

All design and construction is to be in accordance with the Construction, Design and Management Regulations 1994.

PLANNING

SHDC
Planning & Development
16 SEP 2004
Ref: 0853/04

C : ROAD MARKINGS REMOVED - 14.09.04 - EJC
B : PEDESTRIAN WALKWAY ADDED - 13.09.04 - EJC
A : CAR PARKING REVISED, FIGURES AMENDED TO SUIT - 23.06.04 - EJC

CLIENT
SAINSBURY'S
SUPERMARKETS LTD.

PROJECT
WINFREY AVENUE
SPALDING
LINCOLNSHIRE PE11 1DA

DRAWING
PROPOSED
SITE LAYOUT

CHQ
PARTNERSHIP
ARCHITECTS & BUILDING SURVEYORS
CHQ Partnership Ltd
Tannery House, 23 High Street
Baldock, Hertfordshire SG7 6BE
Telephone: (01462) 895110
Facsimile: (01462) 895099
Email: design@chq-architects.co.uk
www.chq-architects.co.uk

DATE 07/05/04
SCALE 1/500
DRAWN MRA
CHECKED
CHQ.04.5941-26/C

DETERMINED