



SCOPE OF THE WORKS.
The works shall comprise of all that is shown on the drawing and details. Work that may not be specifically shown but may be reasonably inferred as necessary to carry out the works shall be deemed to be included.

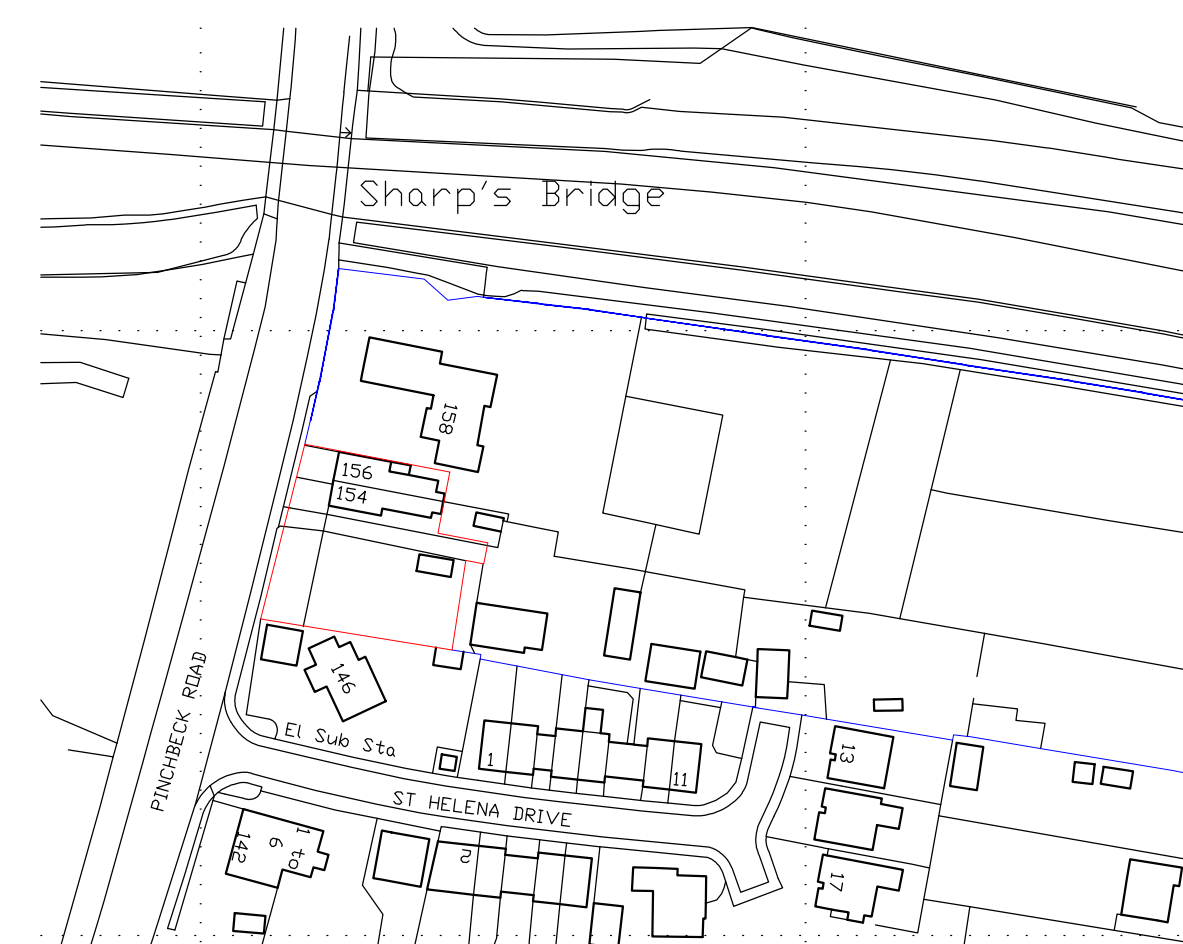


Ordnance Survey (c) Crown Copyright 2023. All rights reserved. Licence number 100022432

LOCATION PLAN 1:1250

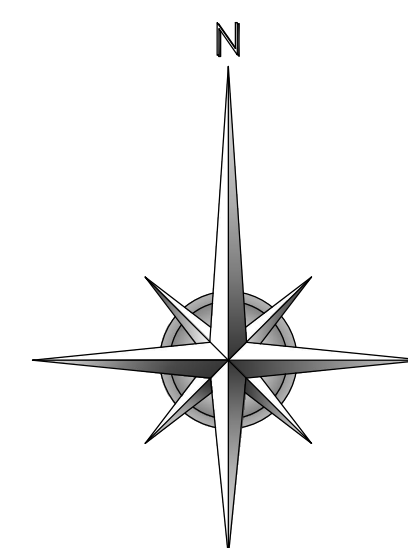

BLOCK PLAN - PROPOSED 1:200

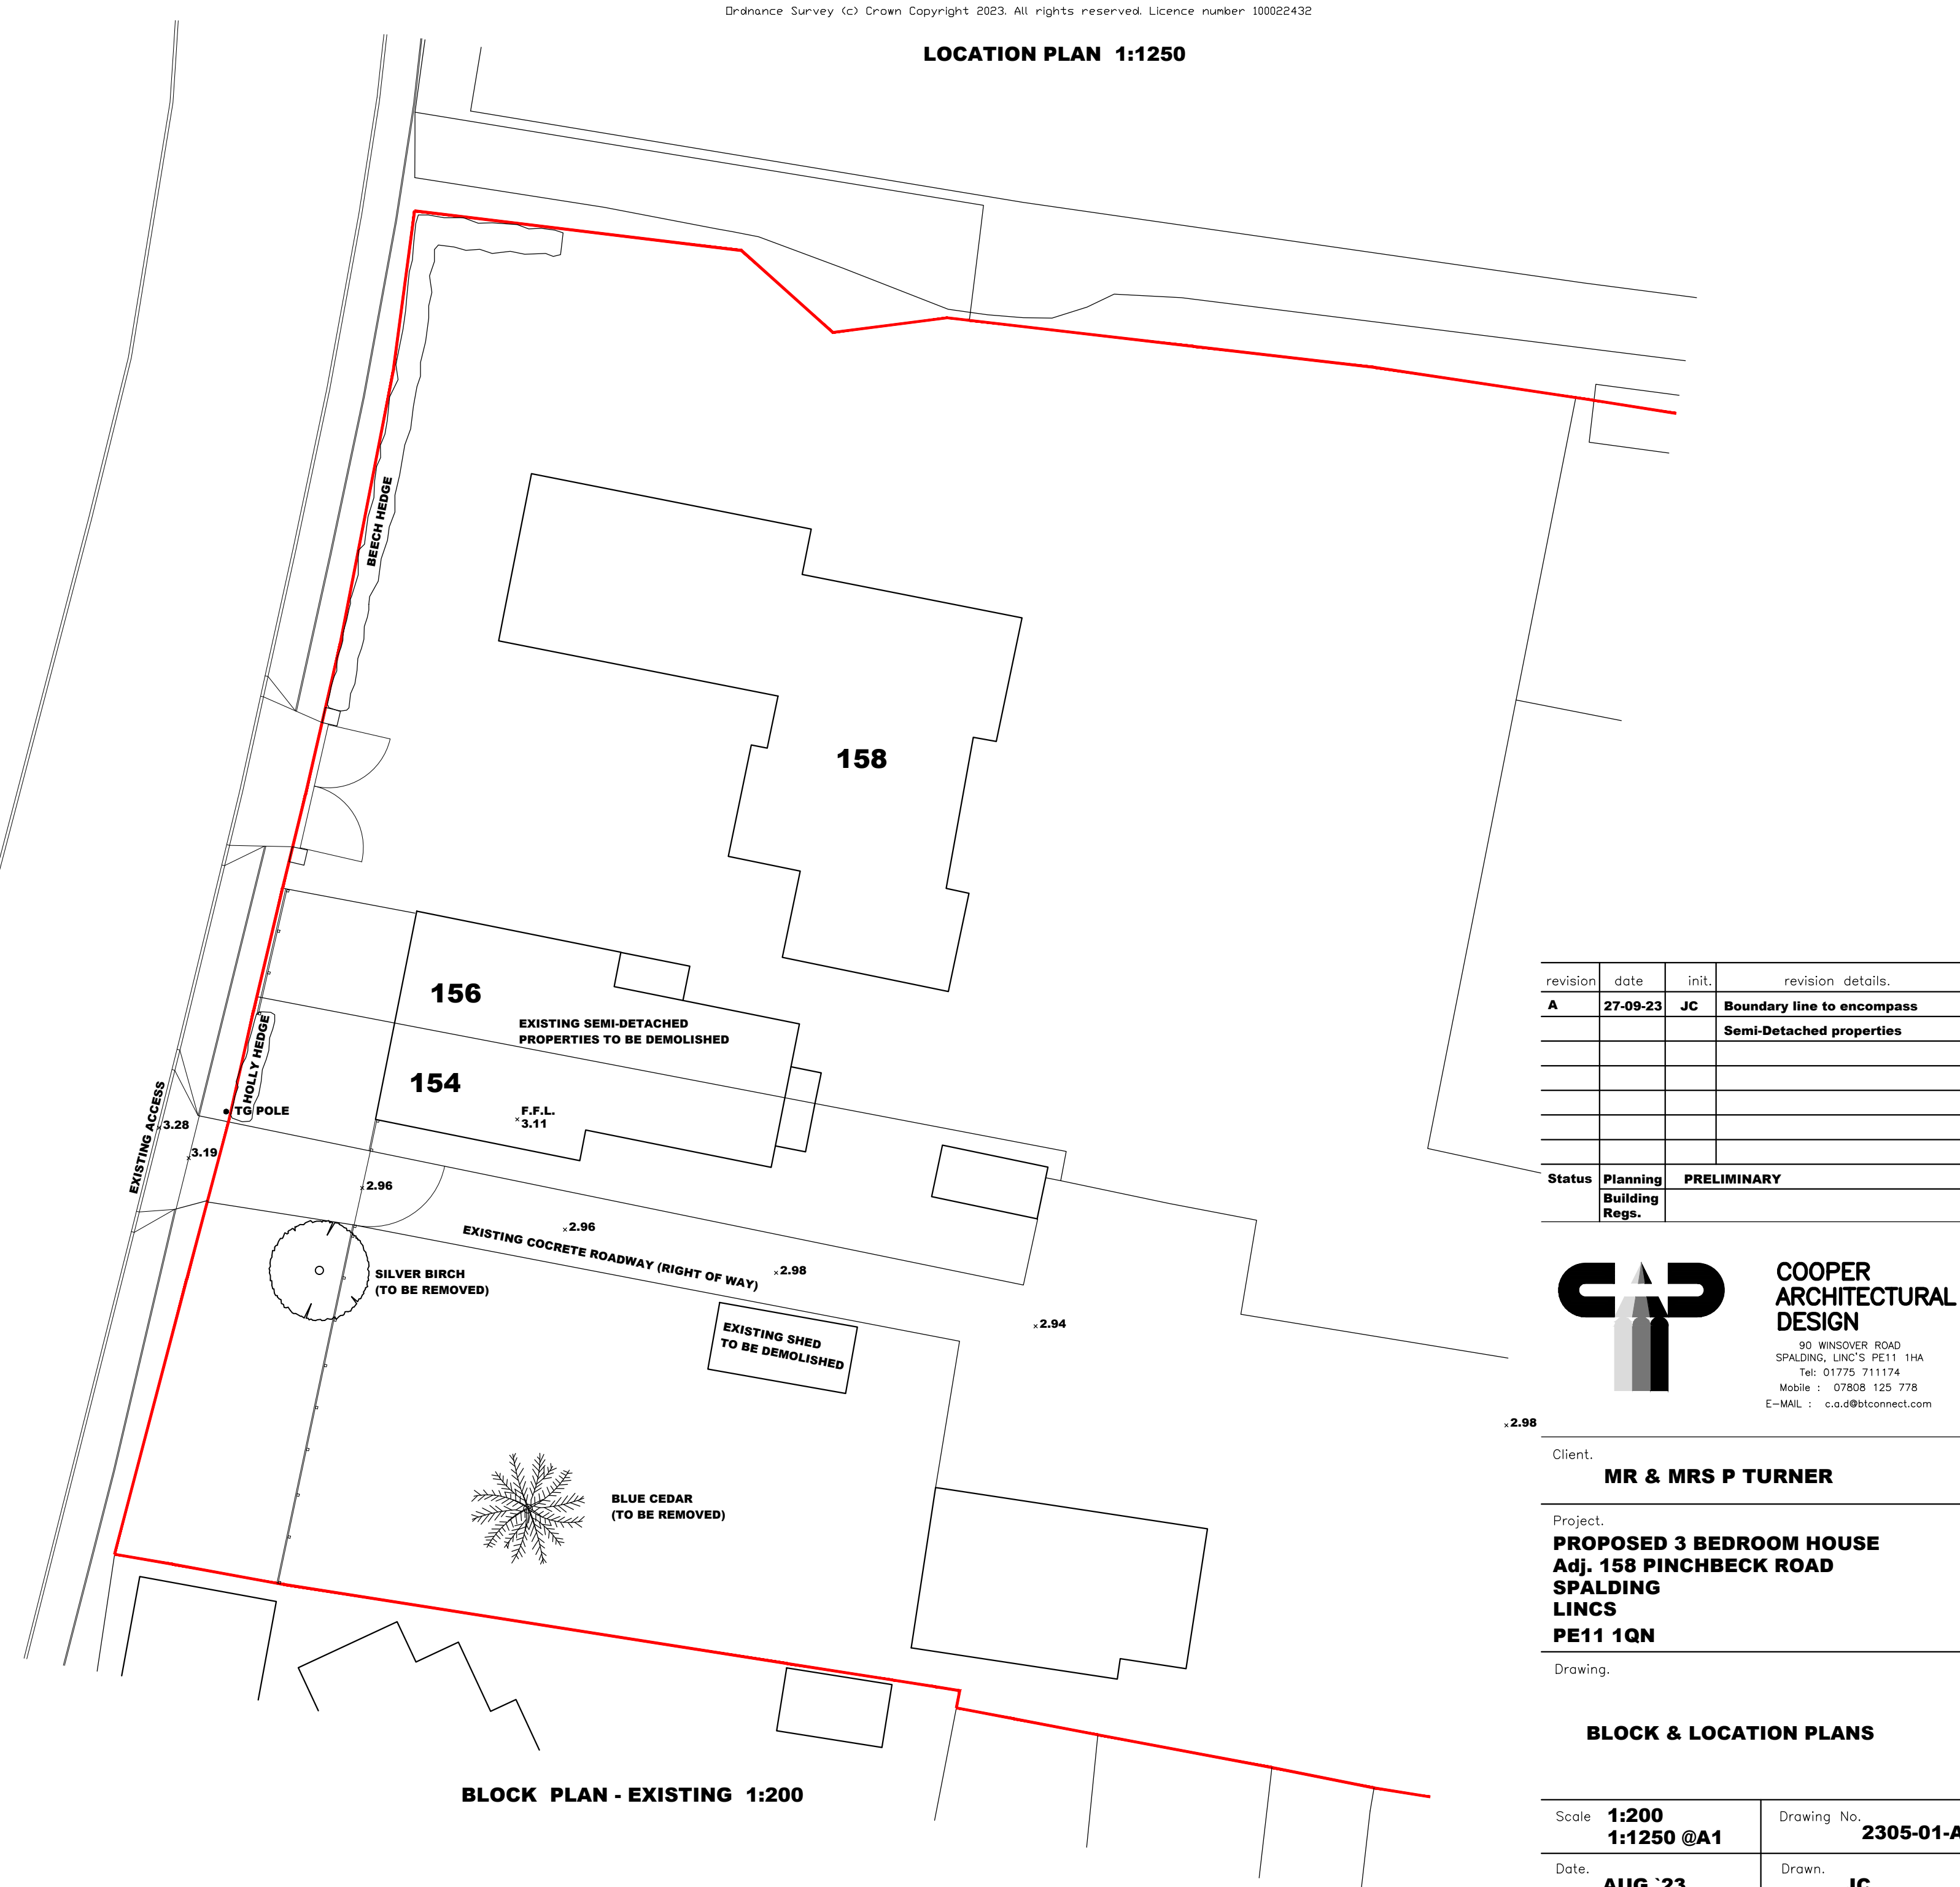

BLOCK PLAN - EXISTING 1:200

revision	date	init.	revision details.
A	27-09-23	JC	Boundary line to encompass Semi-Detached properties
Status	Planning Building Bore	PRELIMINARY	



COOPER
ARCHITECTURAL
DESIGN

90 WINSOVER ROAD
SPALDING, LINC'S PE11 1HA
Tel: 01775 711174
Mobile : 07808 125 778
E-MAIL : c.a.d@btconnect.com

Client _____

MR & MRS P TURNER

Project.

PROPOSED 3 BEDROOM HOUSE
Adj. 158 PINCHBECK ROAD
SPALDING
LINCS
PE11 1QN

Drawing.

BLOCK & LOCATION PLANS

Scale 1:200 1:1250 @A1	Drawing No. 2305-01-A
Date. AUG '23	Drawn. JC