
DWG. No.	ISSUE.
2908 - 005	


ALL DIMENSIONS IN mm DO NOT SCALE : IF IN DOUBT ASK

COPYRIGHT
THIS DRAWING IS PRIVATE AND CONFIDENTIAL AND IS SUPPLIED ON THE EXPRESS CONDITION THAT IT IS NOT TO BE USED FOR ANY PURPOSE OR COPIED OR COMMUNICATED TO ANY THIRD PARTY WITHOUT THE PERMISSION OF PODDINGTONS

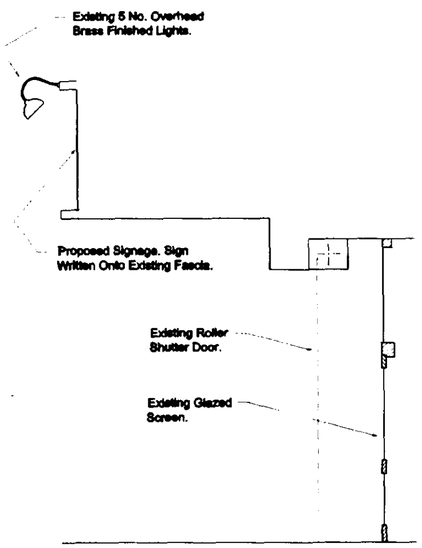


SECTION AS PROPOSED.

SCALE 1 : 50

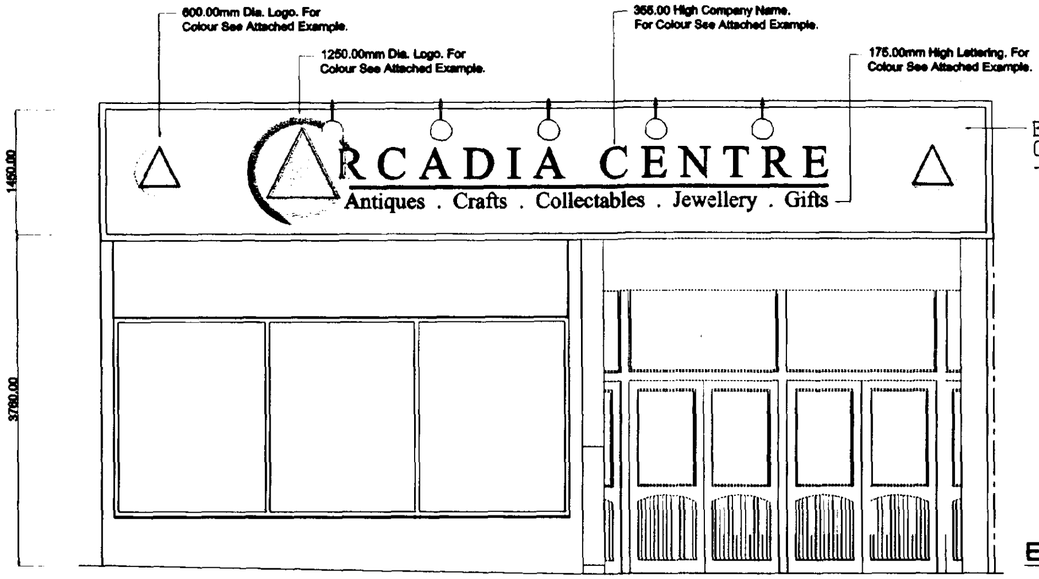


ELEVATION AS PROPOSED.

SCALE 1 : 50

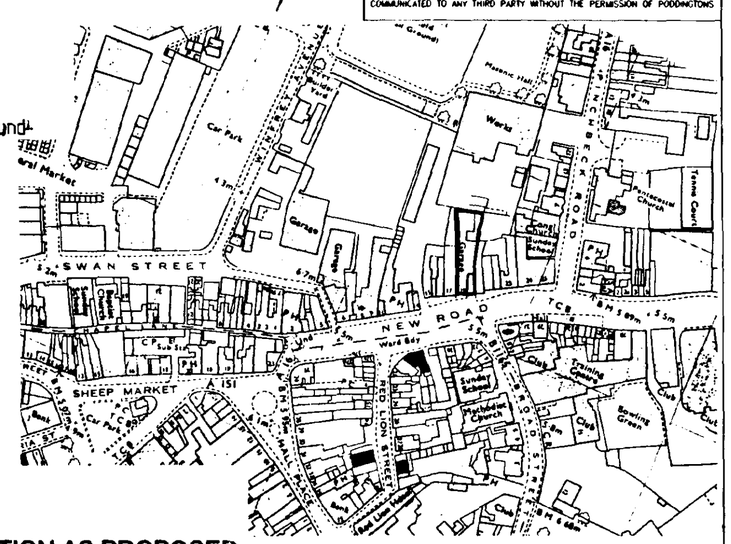

LOCATION PLAN.

SCALE 1 : 2500

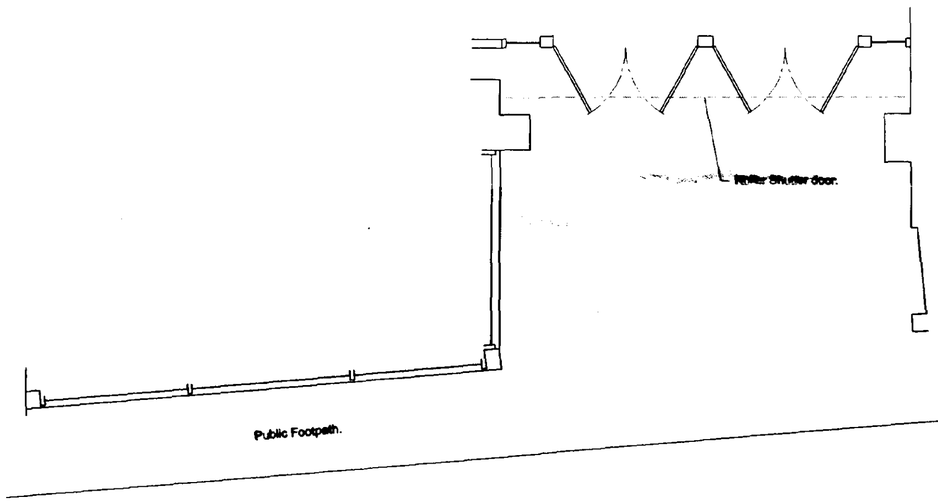

PLAN AS PROPOSED.

SCALE 1 : 50



ELEVATION AS EXISTING.

SCALE 1 : 50

SOUTH HOLLAND DC
HOUSING & PLANNING
27 AUG 1999
Ref: 0855/99

ISSUE	DESCRIPTION	APPR'd	DATE

PODDINGTONS
Architectural Design Consultants
44 Double Street, Spalding, Lincs. PE11 2AA
Tel. (01775) 761856 & 768298 Fax. (01775) 710218

Project.
PROPOSED SHOP FRONT FASCIA DESIGN.
19 NEW ROAD, SPALDING, LINCS.

Client.
MR. D. PITE.


Drawn.	Scale	Date	Checked	Approved
J.C.P.	1:50	12.08.99		

DWG. No.	ISSUE.
2908 - 005	

DWG. No. 2908 - 005 | ISSUE.


ALL DIMENSIONS IN mm DO NOT SCALE : IF IN DOUBT ASK

COPYRIGHT
THIS DRAWING IS PRIVATE AND CONFIDENTIAL AND IS SUPPLIED ON THE EXPRESS CONDITION THAT IT IS NOT TO BE USED FOR ANY PURPOSE OR COPIED OR COMMUNICATED TO ANY THIRD PARTY WITHOUT THE PERMISSION OF PODDINGTONS

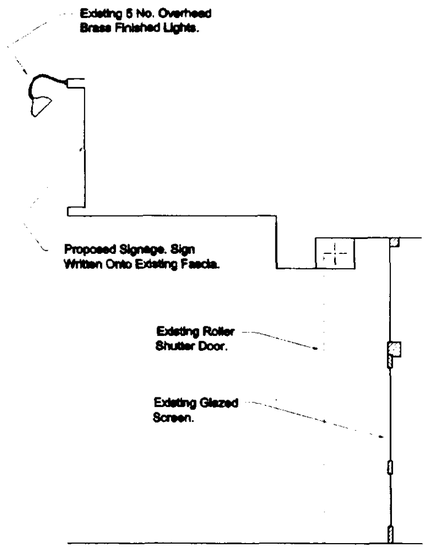


SECTION AS PROPOSED.

SCALE 1 : 50

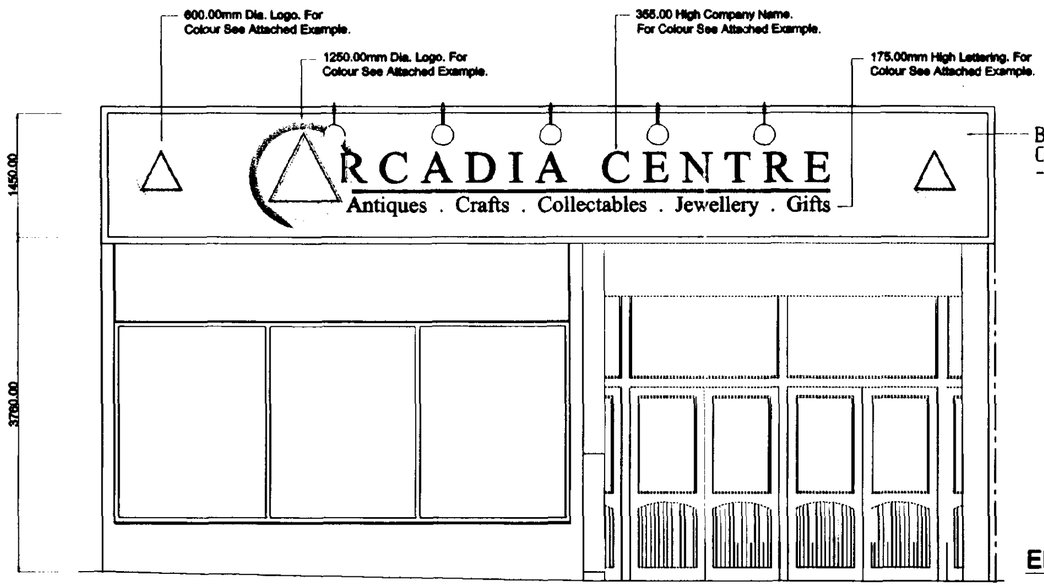


ELEVATION AS PROPOSED.

SCALE 1 : 50

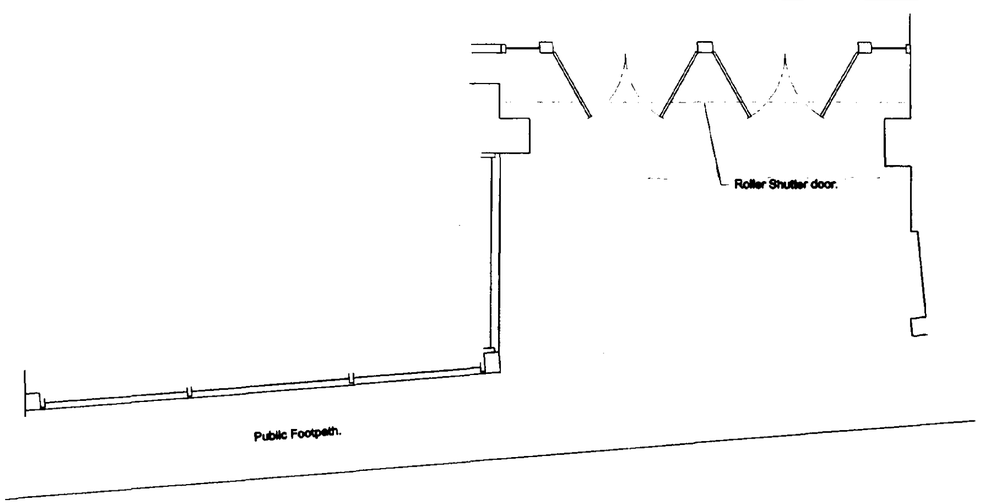


PLAN AS PROPOSED.

SCALE 1 : 50

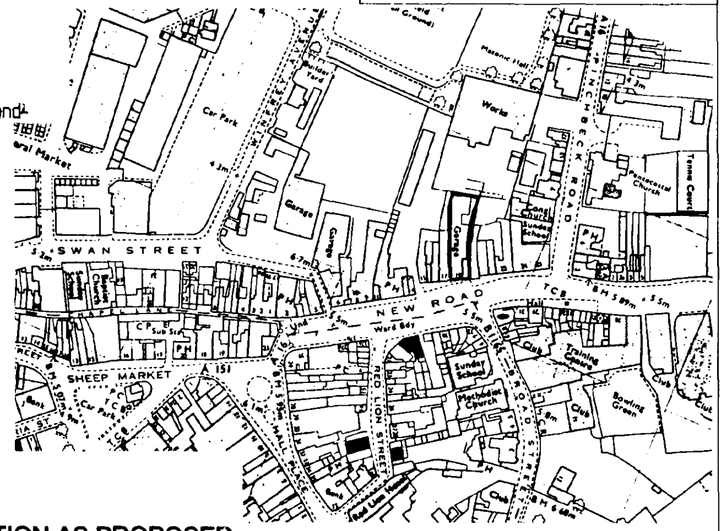

LOCATION PLAN.

SCALE 1 : 2500

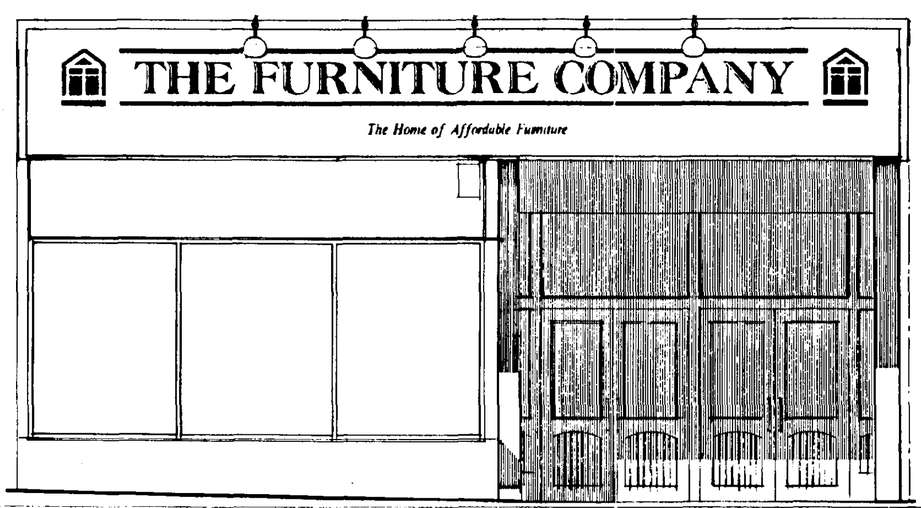

ELEVATION AS EXISTING.

SCALE 1 : 50

SOUTH HOLLAND DC
HOUSING & PLANNING
27 AUG 1999
Ref. 0855/99

ISSUE	DESCRIPTION	APPR'd	DATE

PODDINGTONS
Architectural Design Consultants
44 Double Street, Spalding, Lincs. PE11 2AA
Tel. (01775) 761856 & 768296 Fax. (01775) 710218

Project
PROPOSED SHOP FRONT FASCIA DESIGN.
19 NEW ROAD, SPALDING, LINCS.

Client
MR. D. PITE.


Drawn.	Scale.	Date	Checked	Approved
J.C.P.	1:50	12.08.99		

DWG. No. 2908 - 005 | ISSUE.

DWG. No. 2908 - 005 | ISSUE.


ALL DIMENSIONS IN mm DO NOT SCALE : IF IN DOUBT ASK

COPYRIGHT
THIS DRAWING IS PRIVATE AND CONFIDENTIAL AND IS SUPPLIED ON THE EXPRESS CONDITION THAT IT IS NOT TO BE USED FOR ANY PURPOSE OR COPIED OR COMMUNICATED TO ANY THIRD PARTY WITHOUT THE PERMISSION OF PODDINGTONS

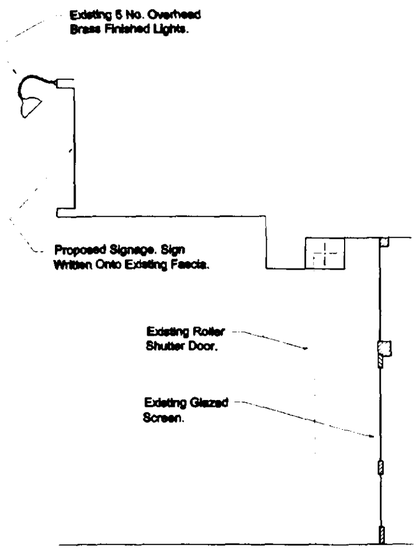


SECTION AS PROPOSED.

SCALE 1 : 50

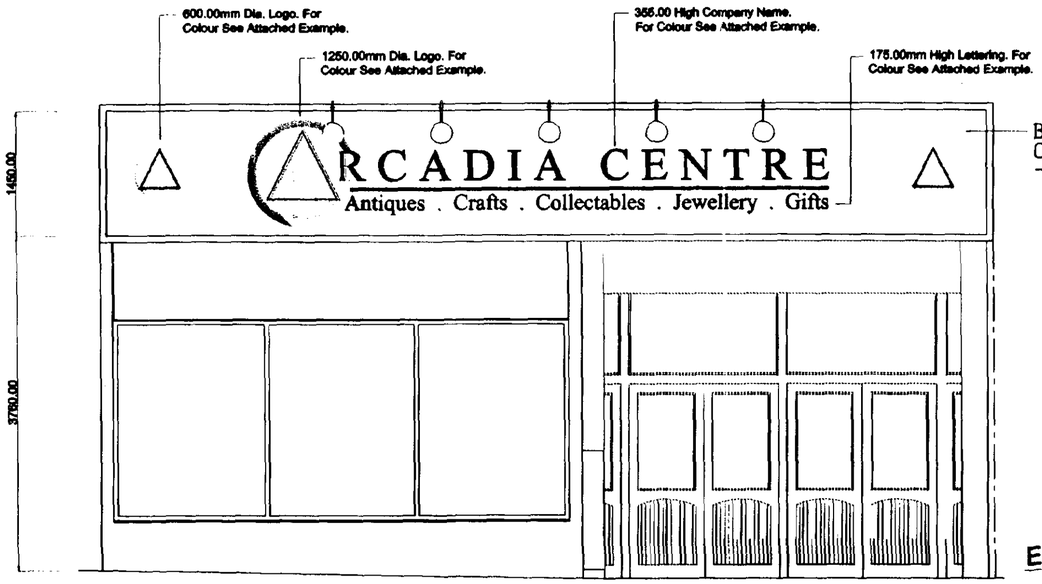


ELEVATION AS PROPOSED.

SCALE 1 : 50

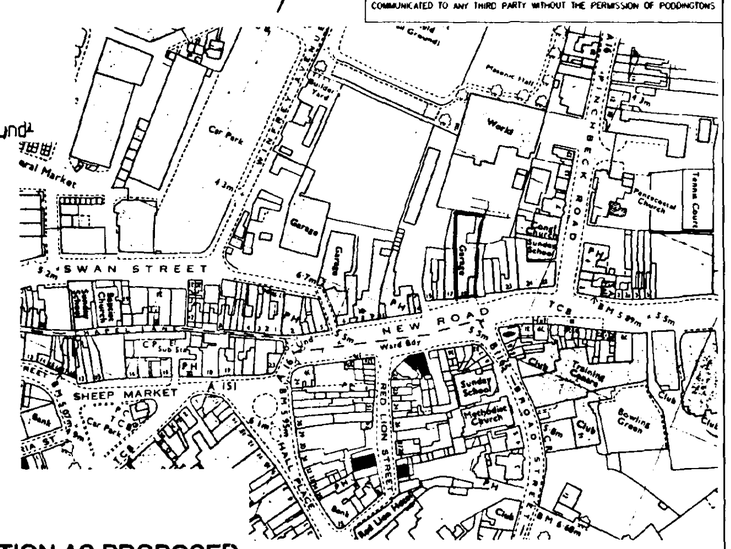


LOCATION PLAN.

SCALE 1 : 2500

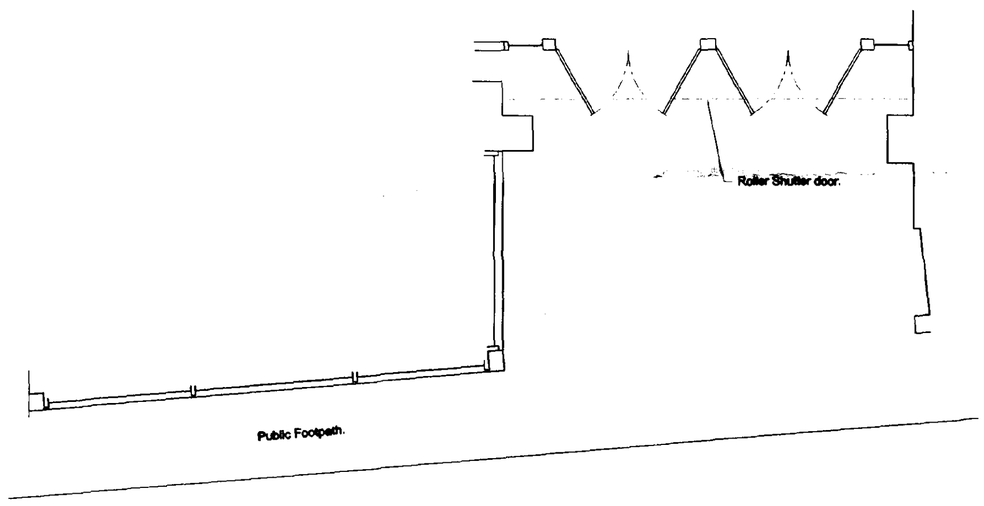

PLAN AS PROPOSED.

SCALE 1 : 50

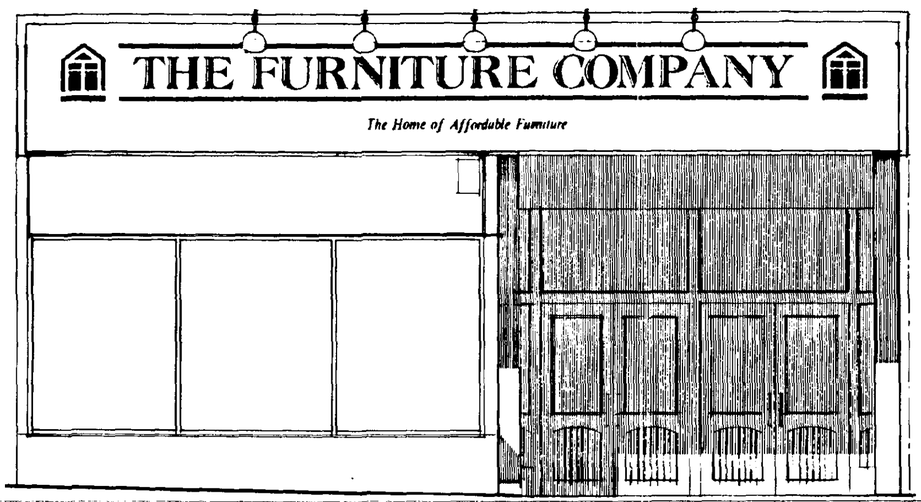

ELEVATION AS EXISTING.

SCALE 1 : 50

SOUTH HOLLAND DC
HOUSING & PLANNING
27 AUG 1999
Ref: 0855/99

ISSUE	DESCRIPTION	APPR'd	DATE

PODDINGTONS
Architectural Design Consultants
44 Double Street, Spalding, Lincs. PE11 2AA
Tel. (01775) 761856 & 768296 Fax. (01775) 710218

Project.
PROPOSED SHOP FRONT FASCIA DESIGN.
19 NEW ROAD, SPALDING, LINCS.

Client
MR. D. PITE.

Drawn.	Scale	Date	Checked	Approved.
J.C.P.	1:50	12.08.99		

DWG. No. 2908 - 005 | ISSUE.