


9 MARKET PLACE
SPALDING
scale 1:1000

SHDC
Planning & Development

29 OCT 2009

0856-09



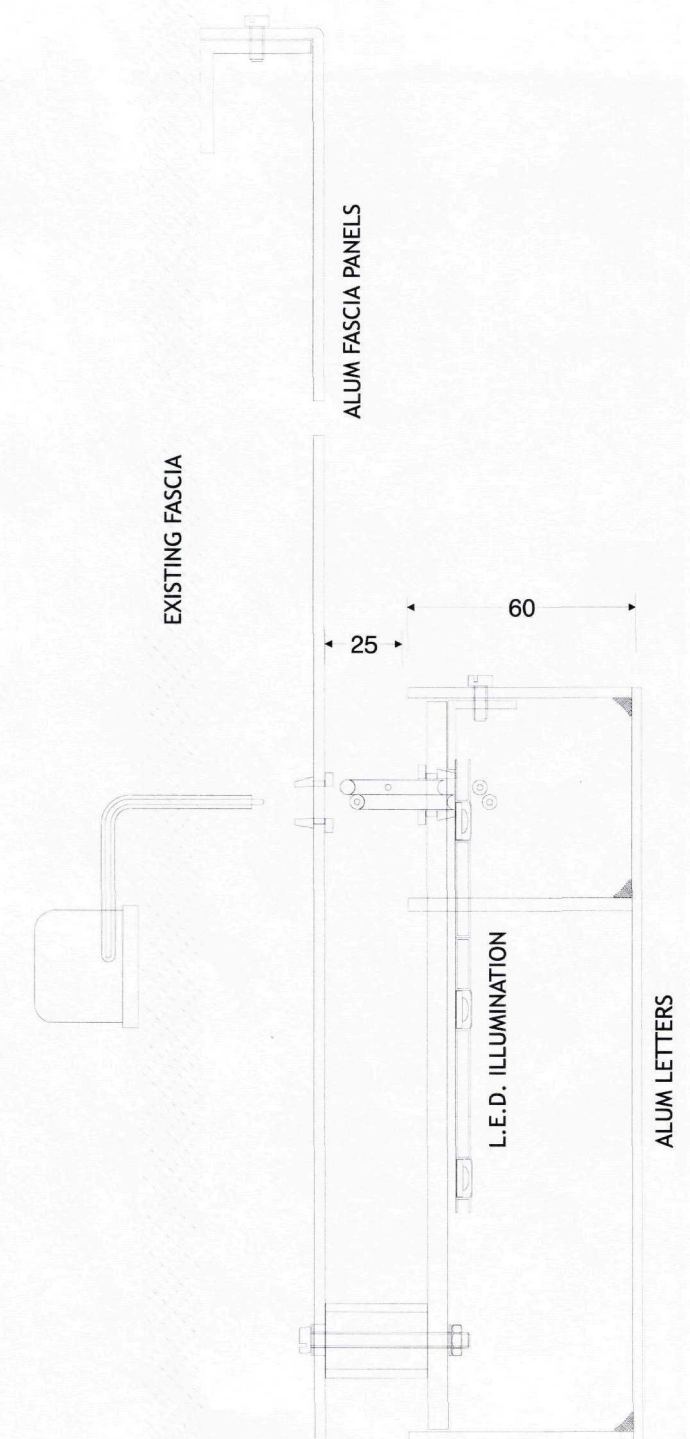

SPECIFICATION :

FASCIA PANEL
 11G ALUMINIUM PANEL APPROX. 4900mm x 800mm * TO FIT WITHIN EXISTING BEADING TO FASCIA * - FOLDED RETURNS - ALUMINIUM ANGLE FIXING RAILS
 PANEL FINISHED SATIN BLUE 20 D 40 - APPLIED WHITE VINYL COACH LINES & CORNER DETAIL

LETTERS
 BUILT UP FLAT FACED ALUMINIUM LETTERS - PAINT FINISH WHITE - APPROX 340mm HIGH - 60mm RETURNS - 25mm SPACERS
 LETTERS TO HAVE CLEAR POLYCARB BACKS TO ALLOW HALO ILLUMINATION FROM REAR
 WHITE LED LIGHT STRIPS INSIDE LETTERS GIVING WHITE HALO
 "O" FACE APPLIED BLUE VINYL LINES - SUNBURST FLAT 11G ALUM APPLIED TO PANEL

PRE-APP

PART SECTION THROUGH
 LETTERS & FASCIA

harpersigns
 Est 1955

12 - 20a Diana Street Newcastle upon Tyne NE4 6DA Tel (0191) 2322283 - (0191) 2324926 Fax (0191) 2610676 www.harpersigns.co.uk e-mail signs@harpersigns.co.uk

4900



800

EXISTING FASCIA

ALUM FASCIA PANELS

25 60

L.E.D. ILLUMINATION

ALUM LETTERS

PART SECTION THROUGH
LETTERS & FASCIA


SPECIFICATION :

FASCIA PANEL

11G ALUMINIUM PANEL APPROX. 4900mm x 800mm * TO FIT WITHIN EXISTING BEADING TO FASCIA * - FOLDED RETURNS - ALUMINIUM ANGLE FIXING RAILS
PANEL FINISHED SATIN BLUE 20 D 40 - APPLIED WHITE VINYL COACH LINES & CORNER DETAIL

LETTERS

BUILT UP FLAT FACED ALUMINIUM LETTERS - PAINT FINISH WHITE - APPROX 340mm HIGH - 60mm RETURNS - 25mm SPACERS
LETTERS TO HAVE CLEAR POLYCARB BACKS TO ALLOW HALO ILLUMINATION FROM REAR
WHITE LED LIGHT STRIPS INSIDE LETTERS GIVING WHITE HALO
"O" FACE APPLIED BLUE VINYL LINES - SUNBURST FLAT 11G ALUM APPLIED TO PANEL

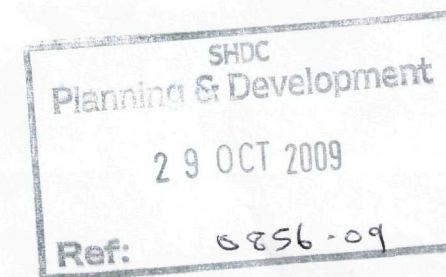

harpersigns
Est 1955

12 - 20a Diana Street Newcastle upon Tyne NE4 6DA Tel (0191) 2322283 - (0191) 2324926 Fax (0191) 2610676 www.harpersigns.co.uk e-mail signs@harpersigns.co.uk