

Site Details Scale: 1:500

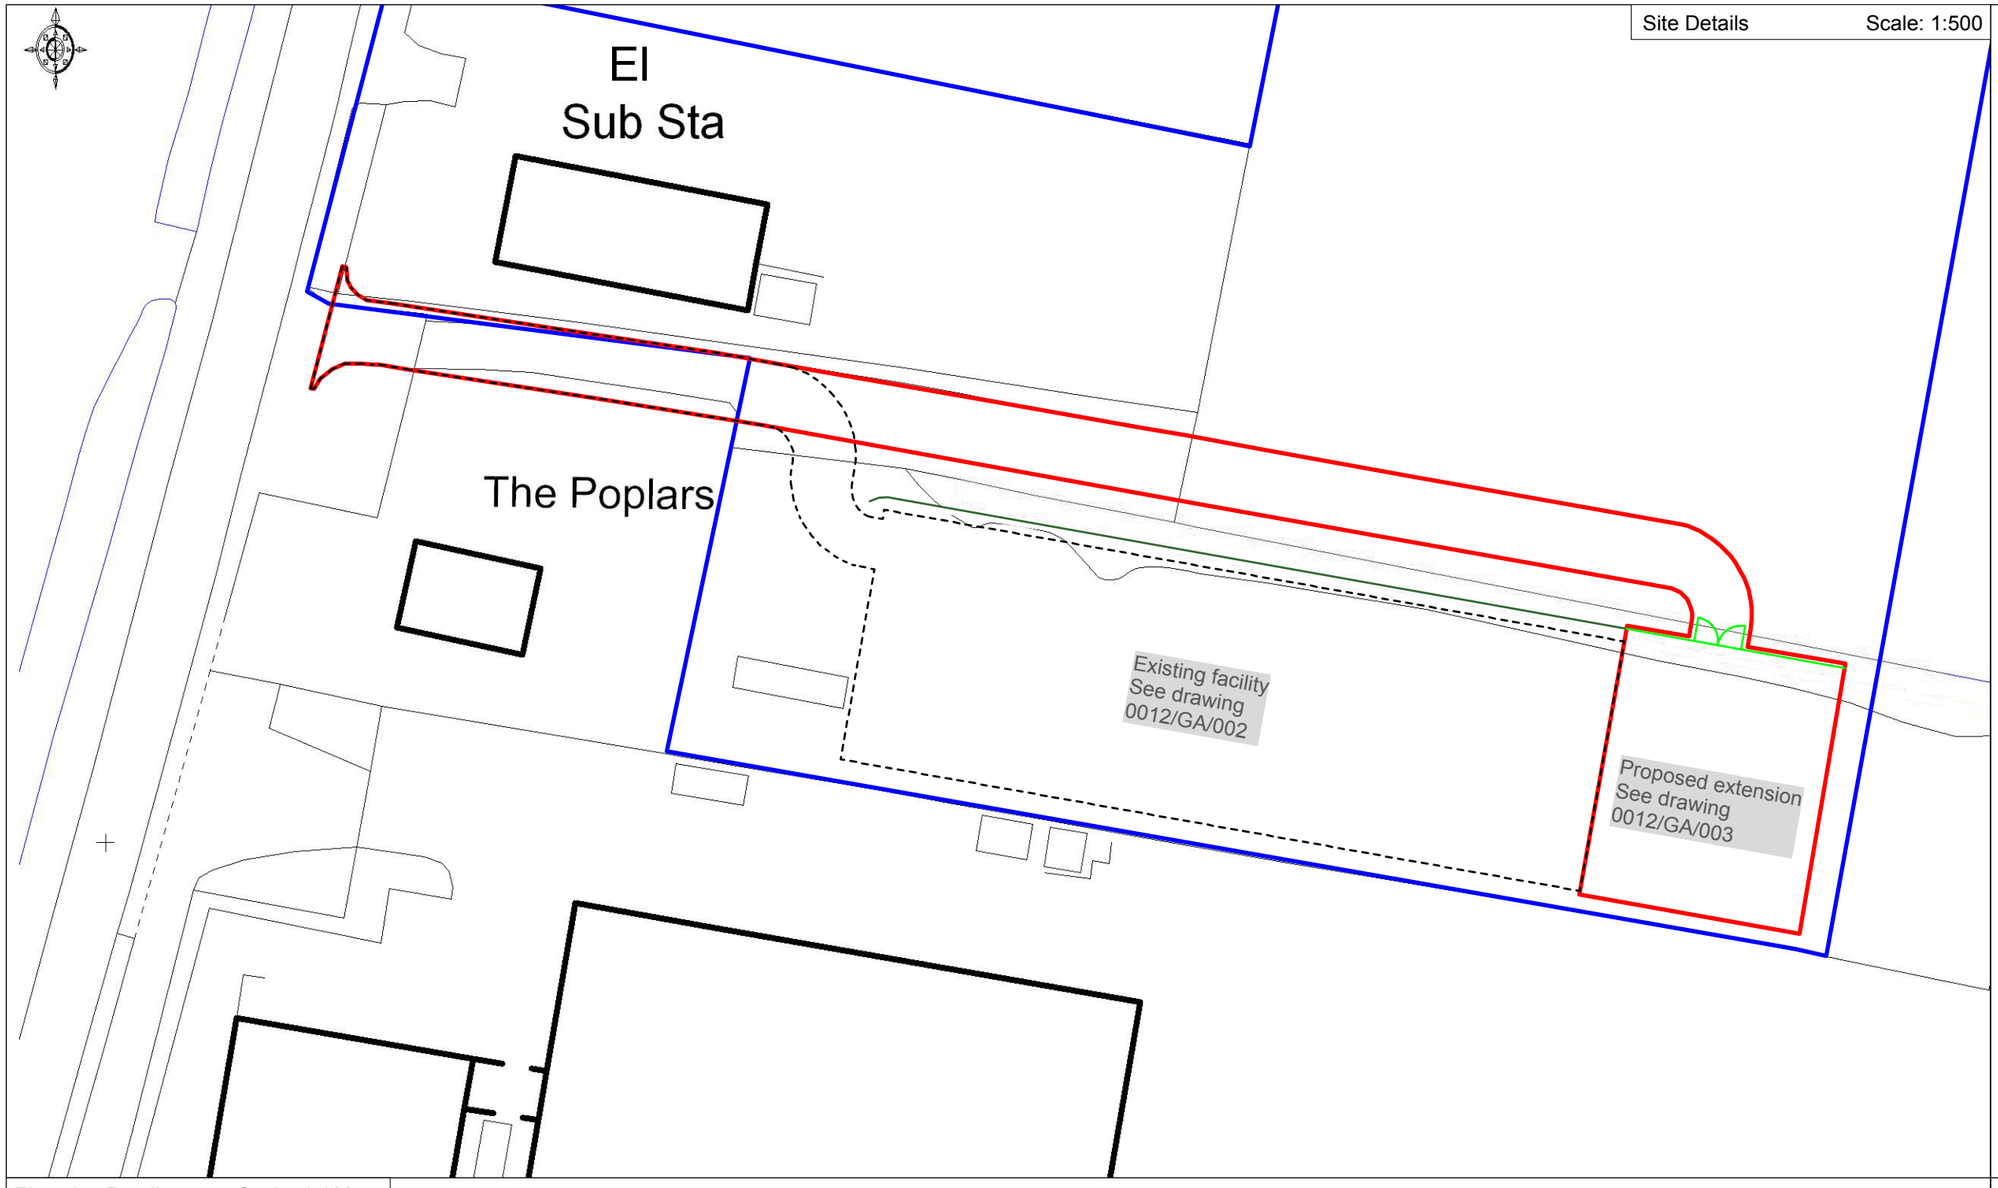

KEY

- Application Boundary (0.1 ha)
- Ownership Boundary
- Existing Acoustic Fence
- Extended Acoustic Fence

Elevation Details Scale: 1:100

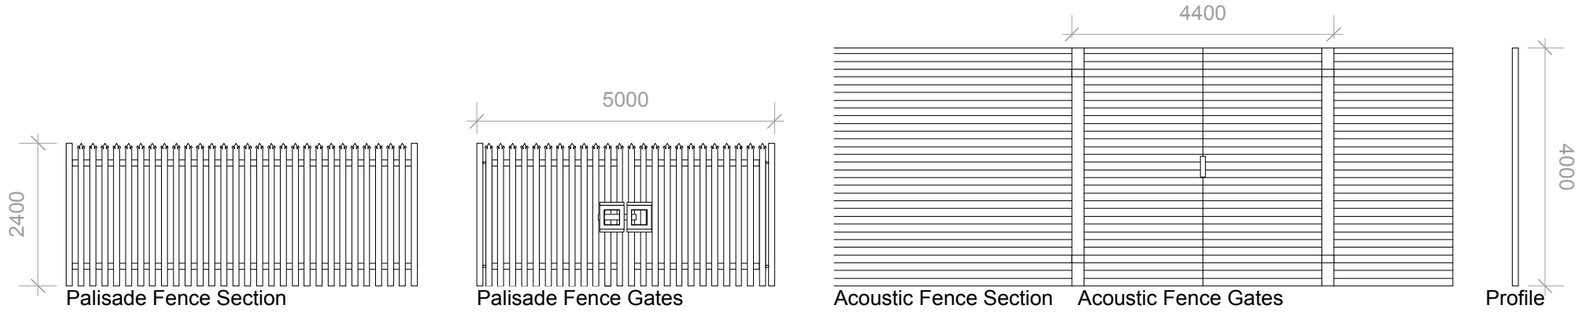

Reserve Generating Facility
Land East of Spalding Drove
Clay Lake, Spalding
PE12 6BL

Drawing Title	Details and Elevations
Drawing No.	2388.D.002
Scale	As Stated @ A3

Date: 02/10/2014
Drawn by: JS
Checked by: CC
Ref: YOR.2388

Pegasus Group

| T 0113 260 0731 | F 0113 260 8454 | www.pegasuspg.co.uk |

© Copyright Pegasus Planning Group Ltd. © Crown copyright. All rights reserved. Ordnance Survey Copyright Licence number 100042093 I Promap Licence number 100020449.
Pegasus Environmental is part of Pegasus Planning Group Ltd. Drawing prepared for planning. Any queries to be reported to Pegasus for clarification.