

Seymour, Sarah


From: Eric Needham <ecneedham@sky.com>
Sent: 15 September 2015 13:38
To: _planningadvice
Subject: H16-0861-15 14 Mariette Way, Spalding
Attachments: SHDC Letter.png; EN-14-11.png; Photo 12.png

Good Afternoon

Requested details attached herewith

Kind Regards

Eric Needham

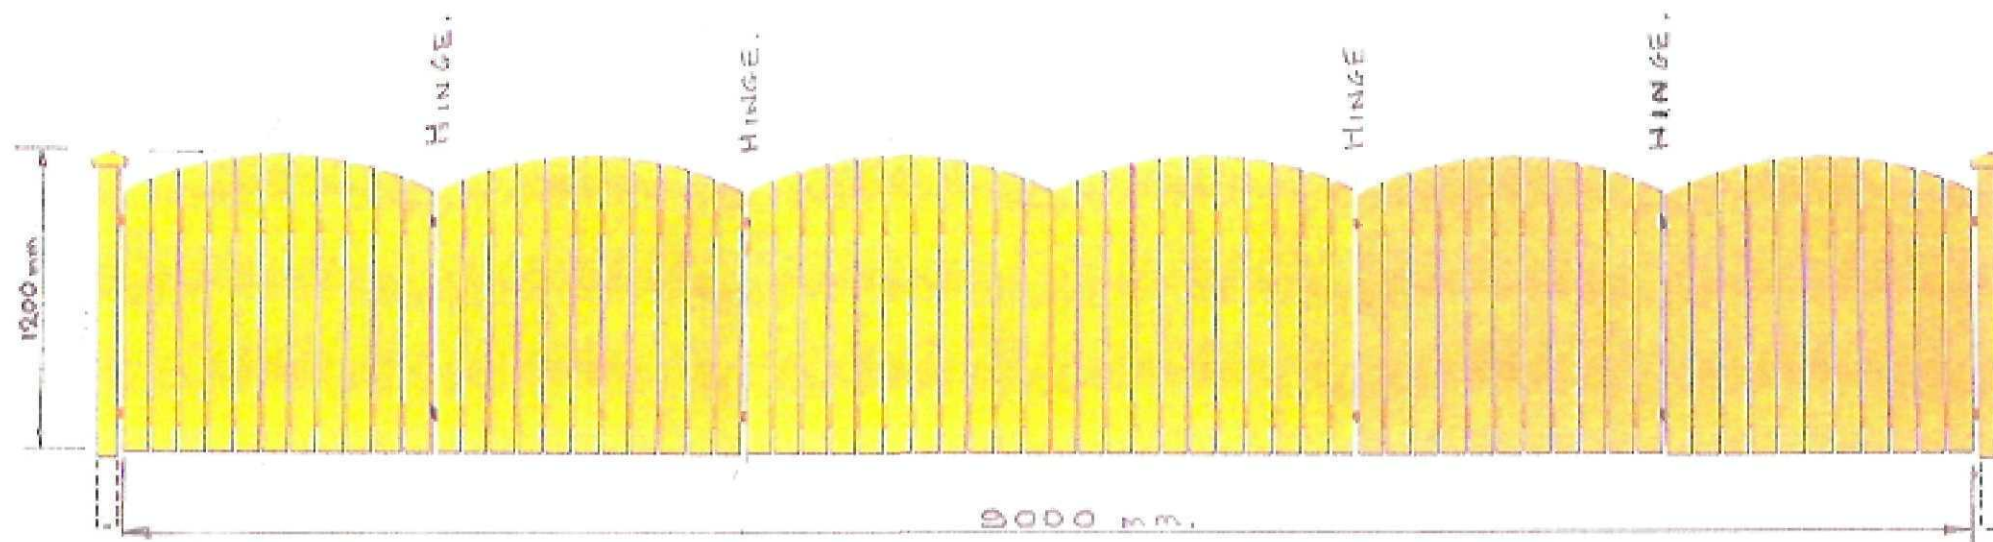

6 LEAF FOLDING GATE.

MATERIAL: 25mm x 75mm JOINERY GRADE REDWOOD.

CONSTRUCTION: FRAME LEDGED & BRACED.

DRG NO EN-14-11.



FRONT.



REAR.

2.0m HIGH EXISTING FENCE.
CLOSE BOARDED. TIMBER.

TO BE REUSED WHERE
 POSSIBLE. ANY NEW WILL
 MATCH EXISTING.

PHOTO 12.