

CONTINUED ON SHEET 1

PROPOSED PHASE 2

LEGEND

- EXISTING TREES TO BE RETAINED
- EXTENT OF CANOPY REDUCTION
(as agreed with Local Authority)
- PROPOSED TREES
- SPECIMEN SHRUBS
- CLIMBERS
- SHRUB PLANTING
- AREA TO BE TURFED
- GRAVEL TRIM TO BUILDING
- TEMPORARY SITE HOARDING TO PHASE 2

6A THE CROSS
LYNN
CHESHIRE
WA13 0HP

SHACKLETON ASSOCIATES
LANDSCAPE ARCHITECTS
ENVIRONMENTAL CONSULTANTS

**APARTMENTS FOR THE RETIRED
LONDON ROAD, SPALDING**
LANDSCAPE PROPOSALS - SHEET 2

SCALE	DRAWN	DATE	CHECKED	JOB NO.	DRAWING NO.	REV.
1:100	AS	June 00	IS	S180	2	

Tel: (01925) 757043
Fax: (01925) 757169

07 JUL 2000
Ref: 0864/00

[illegible][illegible]

CONTINUED ON SHEET 1

PROPOSED PHASE 2

LEGEND

- EXISTING TREES TO BE RETAINED
- EXTENT OF CANOPY REDUCTION
(as agreed with Local Authority)
- PROPOSED TREES
- SPECIMEN SHRUBS
- CLIMBERS
- SHRUB PLANTING
- AREA TO BE TURFED
- GRAVEL TRIM TO BUILDING
- TEMPORARY SITE HOARDING TO PHASE 2

TREE SPECIES/LOCATION AS REQUESTED BY LOCAL AUTHORITY

6A THE CROSS LYM CHESHIRE WA13 0HP
TEL: (01925) 757043 FAX: (01925) 757169

SHACKLETON ASSOCIATES
LANDSCAPE ARCHITECTS ENVIRONMENTAL CONSULTANTS

APARTMENTS FOR THE RETIRED LONDON ROAD, SPALDING
LANDSCAPE PROPOSALS - SHEET 2

SCALE	DRAWN	DATE	CHECKED	JOB NO.	DRAWING NO.	REV.
1:100	AS	June 00	IS	S180	2	

DO NOT SCALE FROM DRAWING
USE FIGURED DIMENSIONS WHERE GIVEN

[illegible]

CONTINUED ON SHEET 1

PROPOSED PHASE 2

CHANCERY COURT

LONDON ROAD

REFUSE ROOM

LEGEND

- EXISTING TREES TO BE RETAINED
- EXTENT OF CANOPY REDUCTION
(as agreed with Local Authority)
- PROPOSED TREES
- SPECIMEN SHRUBS
- CLIMBERS
- SHRUB PLANTING
- AREA TO BE TURFED
- GRAVEL TRIM TO BUILDING
- TEMPORARY SITE HOARDING TO PHASE 2

BATH HOLLAND DC HOUSING & PLANNING
07 JUL 2008
Ref: 0864/00

REV	DATE	BY	REV	DATE	BY

6A THE CROSS
UXBRIDGE
CHESHIRE
WAT3 0HP

TEL: [01925] 757043
FAX: [01925] 757169

SHACKLETON ASSOCIATES
LANDSCAPE ARCHITECTS
ENVIRONMENTAL CONSULTANTS

APARTMENTS FOR THE RETIRED
LONDON ROAD, SPALDING

DRAWING TITLE
LANDSCAPE PROPOSALS - SHEET 2

SCALE	DRAWN	DATE	CHECKED	JOB NO.	DRAWING NO.	REV.
1:100	AS	June 08	JS	S160	2	

- [illegible]

[illegible]

CONTINUED ON SHEET 1

PROPOSED PHASE 2

LEGEND

- EXISTING TREES TO BE RETAINED
- EXTENT OF CANOPY REDUCTION
(as agreed with Local Authority)
- PROPOSED TREES
- SPECIMEN SHRUBS
- CLIMBERS
- SHRUB PLANTING
- AREA TO BE TURFED
- GRAVEL TRIM TO BUILDING
- TEMPORARY SITE HOARDING TO PHASE 2

TREE SPECIES/LOCATION AS REQUESTED BY LOCAL AUTHORITY

6A THE CROSS LYM CHESHIRE WA13 0HP
TEL: (01925) 757043 FAX: (01925) 757169

SHACKLETON ASSOCIATES
LANDSCAPE ARCHITECTS ENVIRONMENTAL CONSULTANTS

APARTMENTS FOR THE RETIRED LONDON ROAD, SPALDING
LANDSCAPE PROPOSALS - SHEET 2

SCALE	DRAWN	DATE	CHECKED	JOB NO.	DRAWING NO.	REV.
1:100	AS	June 00	IS	S180	2	

DO NOT SCALE FROM DRAWING
USE FIGURED DIMENSIONS WHERE GIVEN

[illegible][illegible]

CONTINUED ON SHEET 1

PROPOSED PHASE 2

LEGEND

- EXISTING TREES TO BE RETAINED
- EXTENT OF CANOPY REDUCTION
(as agreed with Local Authority)
- PROPOSED TREES
- SPECIMEN SHRUBS
- CLIMBERS
- SHRUB PLANTING
- AREA TO BE TURFED
- GRAVEL TRIM TO BUILDING
- TEMPORARY SITE HOARDING TO PHASE 2

**DO NOT SCALE FROM DRAWING
USE FIGURED DIMENSIONS WHERE GIVEN**

**6A THE CROSS
LYNN
CHESHIRE
WA13 0HP**

SHACKLETON ASSOCIATES

LANDSCAPE ARCHITECTS
ENVIRONMENTAL CONSULTANTS

**APARTMENTS FOR THE RETIRED
LONDON ROAD, SPALDING**

DRAWING TITLE
LANDSCAPE PROPOSALS - SHEET 2

SCALE	DRAWN	DATE	CHECKED	JOB NO.	DRAWING NO.	REV.
1:100	AS	June 00	JS	S180	2	

TEL: (01925) 757043
FAX: (01925) 757169

DATE: 07 JUL 2000
BY: 0864/00

[illegible][illegible]

DO NOT SCALE FROM DRAWING
USE FIGURED DIMENSIONS WHERE GIVEN

HAVERFIELD ROAD

PROPOSED PHASE 2

PLANTING SCHEDULE				
A TREES	ABBV	GIRTH	HEIGHT	QTY
Betula pendula	BP	12-14cm	3.5-4.0	4
Corylus maxima 'Purpurea'	CMP	8-10cm	2.75-3.0	1
Ginkgo biloba	GB	8-10cm	2.75-3.5	1
Prunus 'Cheat's Weeping'	PCW	6-8cm	2.1-2.4	1
Pyrus calleryana 'Chanticleer'	PCG	10-12cm	3.0-3.5	3
Sorbus aucuparia 'Asplenifolia'	SAA	10-12cm	3.0-3.5	5
Sorbus Joseph Rock	SJR	10-12cm	3.0-3.5	1
TOTAL				16
B SPECIMEN SHRUBS / CLIMBERS	ABBV	POTS	HEIGHT	QTY
Amelanchier canadensis	AC	12L	1200-1500	5
Chamaecyparis 'Ellwoodii'	CE	12L	750-900	5
Hydrangea petiolaris	HP	3L	600-750	11
Parthenocissus tricuspidata	PT	3L	600-750	6
Phormium 'Yellow Wave'	PYW	10L	600-750	3
Photina 'Red Robin'	PRR	10L	750-900	16
Pyracantha 'Orange Glow'	POG	3L	600-750	13
Rhus typhina 'Laciniata' (multi stemmed)	RTL	12L	900-1200	4
TOTAL				63
C SHRUBS	POTS	NO/M2	HEIGHT	QTY
Berberis ottawensis 'Superba'	2L	3/M2	450-600	65
Berberis 'Rose Glow'	2L	4/M2	300-450	89
Buddleia alternifolia	3L	3/M2	600-750	120
Buddleia 'Empire Blue'	3L	3/M2	450-600	75
Cornus alba 'Elegantissima'	2L	3/M2	600-750	70
Cotoneaster franchetti	2L	3/M2	450-600	113
Elaeagnus pungens 'Maculata'	2L	3/M2	450-600	138
Euonymus 'Emerald and Gold'	2L	6/M2	200-300	117
Fuchsia 'Mrs Popple'	2L	4/M2	300-450	70
Genista lydia	2L	4/M2	300-450	152
Hebe marjorie	2L	3/M2	450-600	75
Hosta sieboldiana	2L	5/M2	rooted	44
Hydrangea macrophylla 'Blue Wave'	2L	4/M2	450-600	95
Hypericum patulum 'Hidcote'	2L	4/M2	300-450	151
Irish 'Jane Phillips'	2L	6/M2	rooted	148
Lavandula angustifolia 'Grappenhall'	2L	6/M2	200-300	54
Lonicera 'Baggesens Gold'	3L	4/M2	450-600	114
Mahonia charley	3L	3/M2	450-600	40
Photina 'Red Robin'	3L	3/M2	600-750	107
Potentilla 'Primrose Beauty'	2L	4/M2	300-450	79
Prunus laurocerasus	3L	3/M2	450-600	70
Pyracantha rogersiana	2L	3/M2	600-750	105
Rosa 'Golden Wings'	2L	3/M2	450-600	103
Rosa 'Pink Belles'	2L	3/M2	450-600	44
Rosa 'Red Belles'	2L	3/M2	450-600	44
Spiraea arguta	2L	4/M2	450-600	47
Spiraea snowmound	2L	4/M2	300-450	96
Weigela florida 'Variegata'	2L	3/M2	450-600	53
TOTAL				2498

RESIDENTS LOUNGE

CONTINUED ON SHEET 2

LONDON ROAD


SOUTH HOLLAND DC
HOUSING & PLANNING
07 JUL 2000
Ref: 086/00

SHACKLETON
ASSOCIATES
LANDSCAPE ARCHITECTS
ENVIRONMENTAL CONSULTANTS

APARTMENTS FOR THE RETIRED
LONDON ROAD, SPALDING

LANDSCAPE PROPOSALS - SHEET 1

SCALE 1:100 DATE June 00 CHECKED JS JOB NO S160 DRAWING NO 1

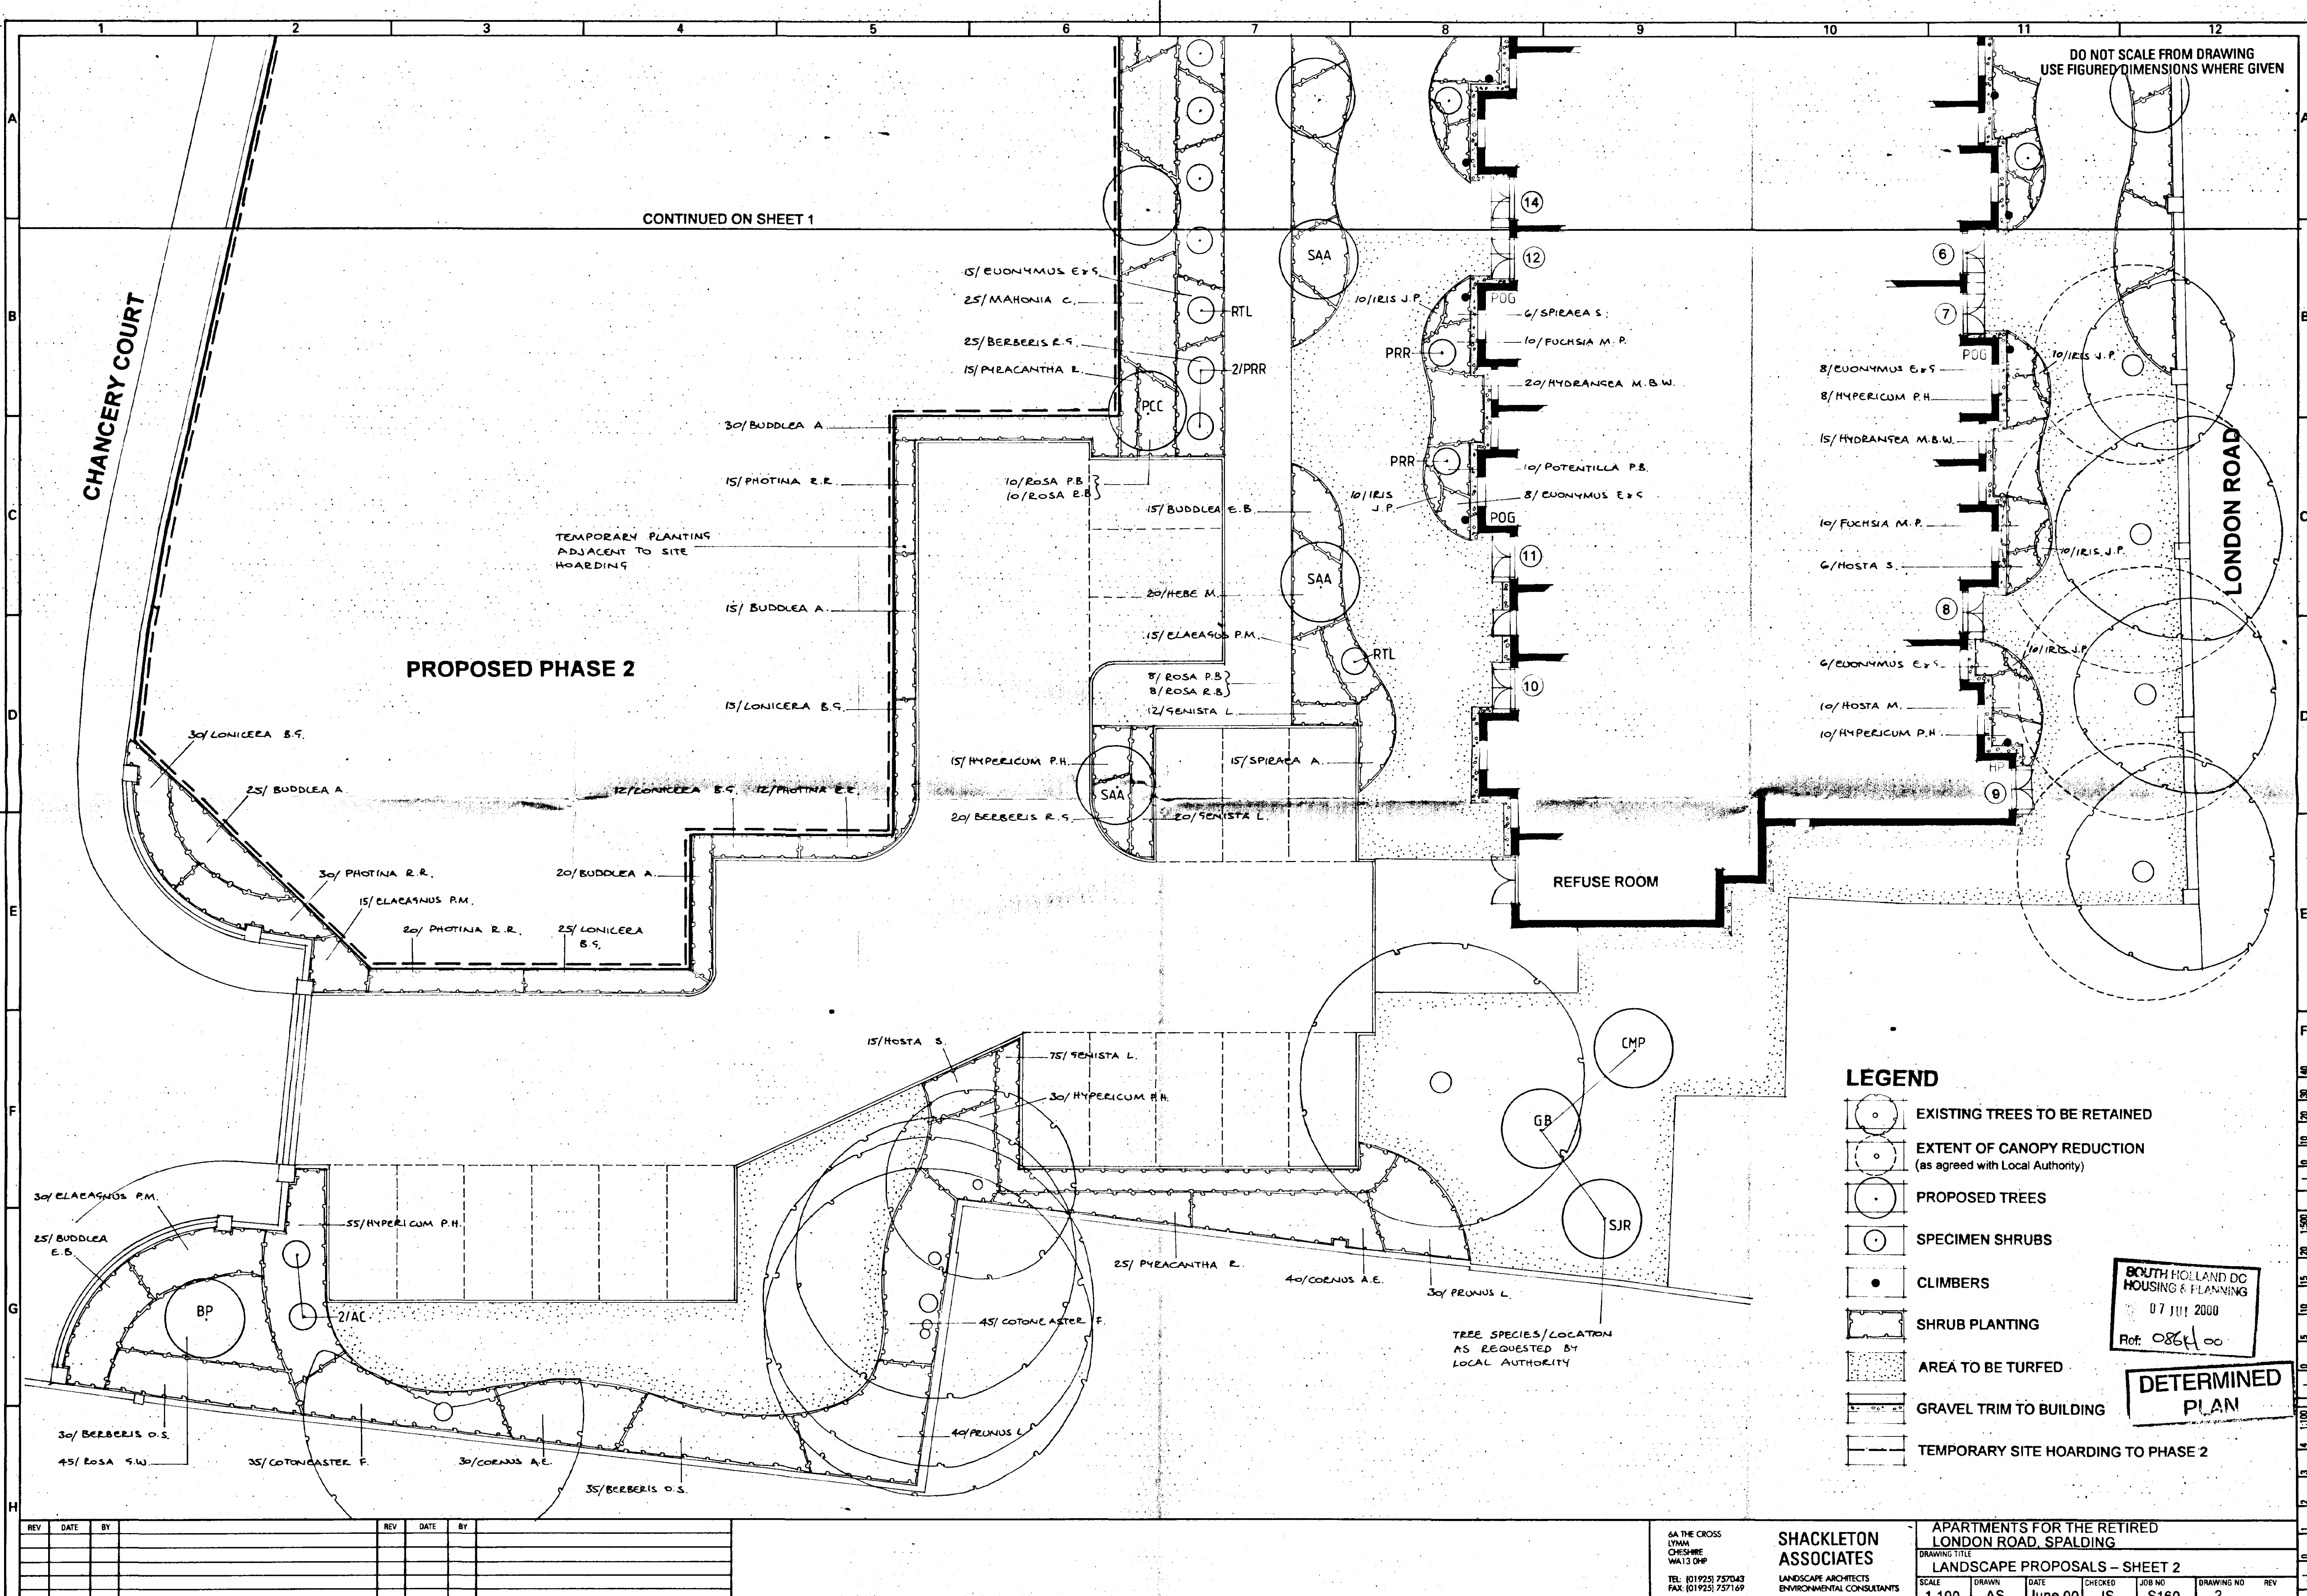

DO NOT SCALE FROM DRAWING
USE FIGURED DIMENSIONS WHERE GIVEN

CONTINUED ON SHEET 1

PROPOSED PHASE 2

REFUSE ROOM

LEGEND

- EXISTING TREES TO BE RETAINED
- EXTENT OF CANOPY REDUCTION
(as agreed with Local Authority)
- PROPOSED TREES
- SPECIMEN SHRUBS
- CLIMBERS
- SHRUB PLANTING
- AREA TO BE TURFED
- GRAVEL TRIM TO BUILDING
- TEMPORARY SITE HOARDING TO PHASE 2

SOUTH HOLLAND DC
HOUSING & PLANNING
07 JUL 2000
Ref: 086100

DETERMINED
PLAN

TREE SPECIES/LOCATION
AS REQUESTED BY
LOCAL AUTHORITY

REV	DATE	BY	REV	DATE	BY

6A THE CROSS
LYMA
CHESHIRE
WA13 0HP
TEL: 01925 757043
FAX: 01925 757169

SHACKLETON
ASSOCIATES
LANDSCAPE ARCHITECTS
ENVIRONMENTAL CONSULTANTS

APARTMENTS FOR THE RETIRED LONDON ROAD, SPALDING									
LANDSCAPE PROPOSALS - SHEET 2									
SCALE	DRAWN	DATE	CHECKED	JOB NO	DRAWING NO	REV			
1:100	AS	June 00	JS	S160	2				