




LOCATION PLAN @ 1:1250

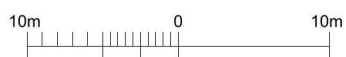

SITE PLAN @ 1:500



JOB TITLE :
Garage Site at
Hereward Road,
Spalding, PE11 1HF

DWG TITLE :
Location and
Block Plan

DWG. NO. :
429-01-A

SCALE :
As shown @ A4
Do not scale from drawing

DATE :
05/11/2021

STATUS :
PLANNING

DRAWN BY : NF CHECKED BY : JC

© CLAYTON ARCHITECTURE LIMITED.
Tel: 01435589485 E: pe@claytonarchitecture.co.uk