




Existing

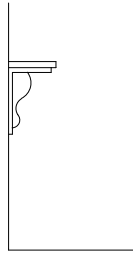

Side Elevation

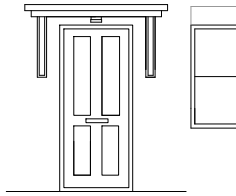


Front Elevation

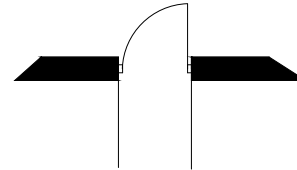


Ground floor plan


Proposed scheme

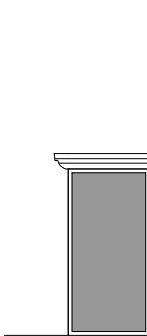


Side Elevation

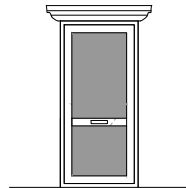

Front Elevation

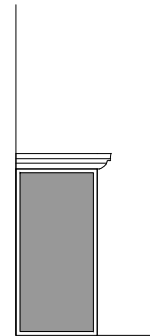

Side Elevation

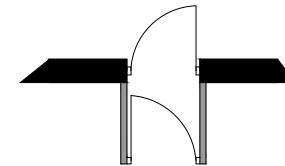

Ground floor plan

Notes 1. All dimensions must be checked on site and not relied on this drawing, any discrepancies to be reported to the office before. 2. The Contractor shall make a survey of the site and shall be responsible for obtaining all dimensions and levels necessary for the proper construction of works as indicated.				
Client KWARTA				
Job Title 14 BLUEBELL CLOSE SPALDING PE11 3GT				
Drawing Title SURVEY/PROPOSED SCHEME				
©Copyright ELEVATION ELEVATION DESIGN LTD DESIGN - CONSTRUCTION PROJECT MANAGEMENT 16 Wright Street Hull HU2 8JU Telephone 01482 221155 Fax 01482 221105 Email info@elevationdesign.org.uk				
Revisions	Date	Description	DR	CH
Status SURVEY				
Scale A4- 1:100		Date 10/09/2015		
Drawn By AU		Checked	Approved	
Drawing No. 1001/140/01		Rev		