


u/s C.J
5000.0

FF.FFL
2670.0

GF.FFL
0.0

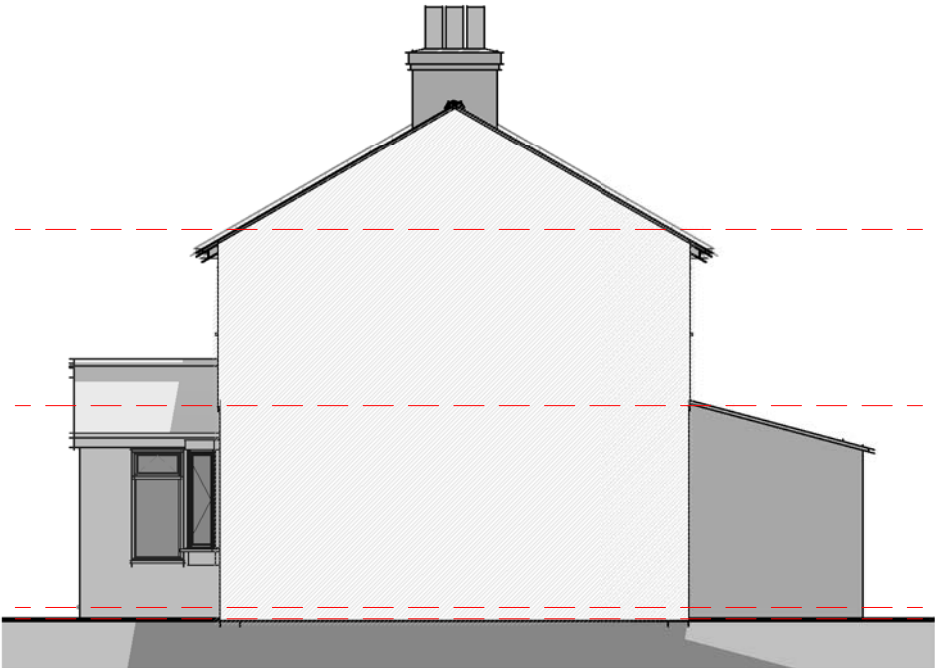


Elevation 01 – Front
1 : 100

Elevation 02 – Right
1 : 100



Elevation 03 – Rear
1 : 100

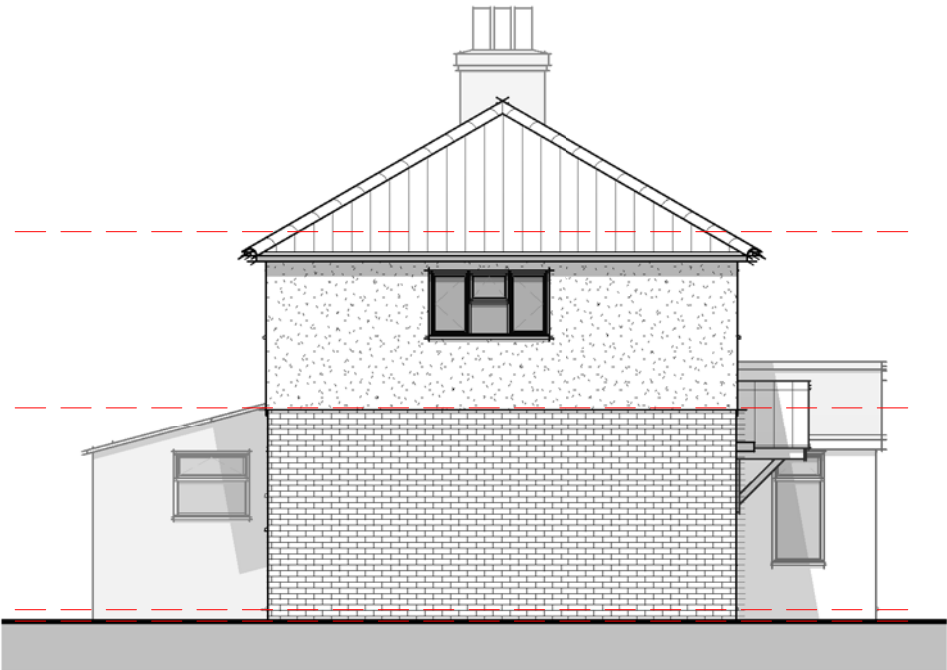

Elevation 04 – Left
1 : 100